# FINISH SCHEDULE

| SPACE | FLOOR: TERRAZZO (EP. ALT.) | FLOOR: TROWELED CONC. | FLOOR: CERAMIC TILE | FLOOR: TEMPERED WOOD | FLOOR: SPECIAL FLOOR (DESC.) | FLOOR: RUBBER | BASE: ALUMINUM WEATHERSTRIP | BASE: COVED CERAMIC TILE | WALLS: PLASTER | WALLS: ENCAUSTIC MASONRY | WALLS: PAINTED MASONRY | WALLS: WALNUT PANELING | WALLS: GLAZED BRICK | WALLS: RIBBED CONC. | CEILING: ACOUSTICAL TILE | CEILING: PLASTER | CEILING: K.C. PLASTER | CEILING: RIBBED CONC. | REMARKS |
|---|---|---|---|---|---|---|---|---|---|---|---|---|---|---|---|---|---|---|---|
| **LOWER FLOOR** | | | | | | | | | | | | | | | | | | | |
| DATA PROCESSING | | | | | | | NONE | | ● | | | | | | ● | | | | |
| VESTIBULE | ● | | | | | | NONE | | | ● | | | | | | ● | | | |
| MECHANICAL ROOM | ● | | | | | | NONE | | | ● | | | | | | ● | | | |
| STORAGE Nº 1 | ⊠ | | | | | | ○ | | ○ | | | | | | ○ | | | | |
| INSPECTOR Nº 1 | ⊠ | | | | | | ○ | | ● | | | | | | ● | | | | |
| STORAGE Nº 2 | ⊠ | | | | | | ○ | | | | | | | | | | | | |
| CONFERENCE & CLASSROOM | ⊠ | | | | | | ● | | ● | | | | | | ● | | | | |
| SECRETARIES Nº 1 | ⊠ | | | | | | ● | | ● | | | | | | ● | | | | |
| COATS | ⊠ | | | | | | ● | | ● | | | | | | ● | | | | |
| CORRIDOR | ● | | | | | | ● | | ● | | | | | | ● | | | | |
| COATS Nº 2 | ⊠ | | | | | | ● | | ● | | | | | | ● | | | | |
| SECRETARIES Nº 2 | ⊠ | | | | | | ● | | ● | | | | | | ● | | | | |
| STORAGE Nº 3 | ⊠ | | | | | | ● | | ● | | | | | | ● | | | | |
| INSPECTOR Nº 2 | ⊠ | | | | | | ● | | ● | | | | | | ● | | | | |
| CIVIL DEFENSE | ⊠ | | | | | | ● | | ● | | | | | | ● | | | | |
| WOMEN | | | ● | | | | | ● | | | | | ● | | | | ● | | |
| LOUNGE | | | ● | | | | | ● | | | | | ● | | | | ● | | |
| STORAGE Nº 4 | ⊠ | | | | | | ○ | | ○ | | | | | | | ○ | | | |
| FUTURE ELEVATOR | | | | ● | | | NONE | | ○ | | | | | | | NONE | | | |
| MEN | | | ● | | | | | ● | | | | | ● | | | | ● | | |
| JANITOR | | | ● | | | | | ● | | | | | ● | | | | ● | | |
| LOBBY | ● | | | | | | ○ | | ○ | | | | | | ● | | | | |
| OFFICE Nº 1 | ⊠ | | | | | | ○ | | ● | | | | | | ● | | | | |
| OFFICE Nº 2 | ⊠ | | | | | | ○ | | ● | | | | | | ● | | | | |
| INTERROGATION Nº 1 | ⊠ | | | | | | ○ | | ● | | | | | | ● | | | | |
| STORAGE Nº 5 | ⊠ | | | | | | ○ | | ● | | | | | | ● | | | | |
| SHERIFF | ⊠ | | | | | | ○ | | ● | | | | | | ● | | | | |
| INTERROGATION Nº 2 | ⊠ | | | | | | ○ | | ● | | | | | | ● | | | | |
| TOILET | | | ● | | | | | ● | | | | | ● | | | | ● | | |
| STORAGE Nº 7 | ⊠ | | | | | | ○ | | | ● | | | | | ● | | | | |
| SECRETARY Nº 3 | ● | | | | | | ○ | | ● | | | | | | ● | | | | |
| EVIDENCE | ⊠ | | | | | | ○ | | ● | | | | | | ● | | | | |
| DARKROOM | ⊠ | | | | | | ○ | | ● | | | | | | ● | | | | |
| PHOTOS & PRINTING | ⊠ | | | | | | ○ | | ● | | | | | | ● | | | | |
| HALL | ⊠ | | | | | | ○ | | ● | | | | | | ● | | | | |
| DEPUTY | ⊠ | | | | | | ○ | | ● | | | | | | ● | | | | |
| LOCKERS | | | ● | | | | | ● | | | | | ● | | | | ● | | |
| STAIRWELL | ⊠ | | | | | | ○ | | ○ | | | | | | ○ | | | | *SEE DETAIL ON SHT. "G" |
| STORAGE Nº 4 | ⊠ | | | | | | ○ | | ○ | | | | | | ○ | | | | |
| KITCHEN | ⊠ | | | | | | ○ | | ● | | | | | | ● | | | | |
| **MAIN FLOOR** | | | | | | | | | | | | | | | | | | | |
| COMMISSIONERS | ⊠ | | | | | | ○ | | ● | | | | | | ● | | | | |
| STORAGE Nº 1 | ⊠ | | | | | | ○ | | ● | | | | | | ● | | | | |
| TOILET | | | ● | | | | | ● | | | | | ● | | | | ● | | GUARD WALL COVERINGS |
| COATS | ⊠ | | | | | | ○ | | ● | | | | | | ● | | | | |
| WAITING | ● | | | | | | ○ | | ● | | | | | | ● | | | | |
| ACCOUNTANT | ⊠ | | | | | | ○ | | ● | | | | | | ● | | | | |
| SECRETARY MAILING | ⊠ | | | | | | ○ | | ● | | | | | | ● | | | | |
| SUPPLIES | ⊠ | | | | | | ○ | | ● | | | | | | ● | | | | |
| BOOK KEEPER | ⊠ | | | | | | ○ | | ● | | | | | | ● | | | | |
| STORAGE Nº 2 | ⊠ | | | | | | ○ | | | ● | | | | | ● | | | | |
| CORRIDOR | ● | | | | | | ○ | | ● | | | | | | ● | | | | |
| MANAGER | ⊠ | | | | | | ○ | | ● | | | | | | ● | | | | |
| VAULT Nº 1 | ⊠ | | | | | | ○ | | | | | | | ● | | | | ● | |
| COATS | ⊠ | | | | | | ○ | | ● | | | | | | ● | | | | |
| EXPANSION | ⊠ | | | | | | ○ | | ● | | | | | | ● | | | | |
| MACHINES | ⊠ | | | | | | ○ | | ● | | | | | | ● | | | | |
| LOUNGE | | | ● | | | | | ● | | | | | ● | | | | ● | | |
| JANITOR | | | ● | | | | | ● | | | | | ● | | | | ● | | |
| WOMAN | | | ● | | | | | ● | | | | | ● | | | | ● | | |
| MEN | | | ● | | | | | ● | | | | | ● | | | | ● | | |
| LOBBY | ● | | | | | | ○ | | ○ | | | | | | ● | | | | |
| FUTURE ELEVATOR | | | | ● | | | NONE | | | ○ | | | | | | NONE | | | |
| PUBLIC Nº 1 | ⊠ | | | | | | ○ | | ● | | | | | | ● | | | | |
| TAX COLLECTION | ⊠ | | | | | | ○ | | ● | | | | | | ● | | | | |
| PUBLIC Nº 2 | ⊠ | | | | | | ○ | | ● | | | | | | ● | | | | |
| TAX SUPERVISOR | ⊠ | | | | | | ○ | | ● | | | | | | ● | | | | |
| BOOKKEEPING | ⊠ | | | | | | ○ | | ● | | | | | | ● | | | | |
| COLLECTOR | ⊠ | | | | | | ○ | | ● | | | | | | ● | | | | |
| SUPERVISOR | ⊠ | | | | | | ○ | | ● | | | | | | ● | | | | |
| WORK AREA | ⊠ | | | | | | ○ | | ● | | | | | | ● | | | | |
| STORAGE Nº 3 | ⊠ | | | | | | ○ | | ● | | | | | | ● | | | | |
| MAPPING | ⊠ | | | | | | ○ | | ● | | | | | | ● | | | | |
| VAULT Nº 2 | ⊠ | | | | | | ○ | | | | | | | ● | | | | ● | |
| VAULT Nº 3 | ⊠ | | | | | | ○ | | | | | | | ● | | | | ● | |
| STORAGE Nº 4 | ⊠ | | | | | | ○ | | | | | | | ● | | | | | |
| STAIRWELL | | | | | | ● | | ○ | | | | | | | ○ | | | | *SEE DETAIL ON SHT. "G" |

NOTES: FLOORS DESIGNATED THUS ⊠ CHANGE TO VINYL ASBESTOS UNDER ALTERNATE NO. 1

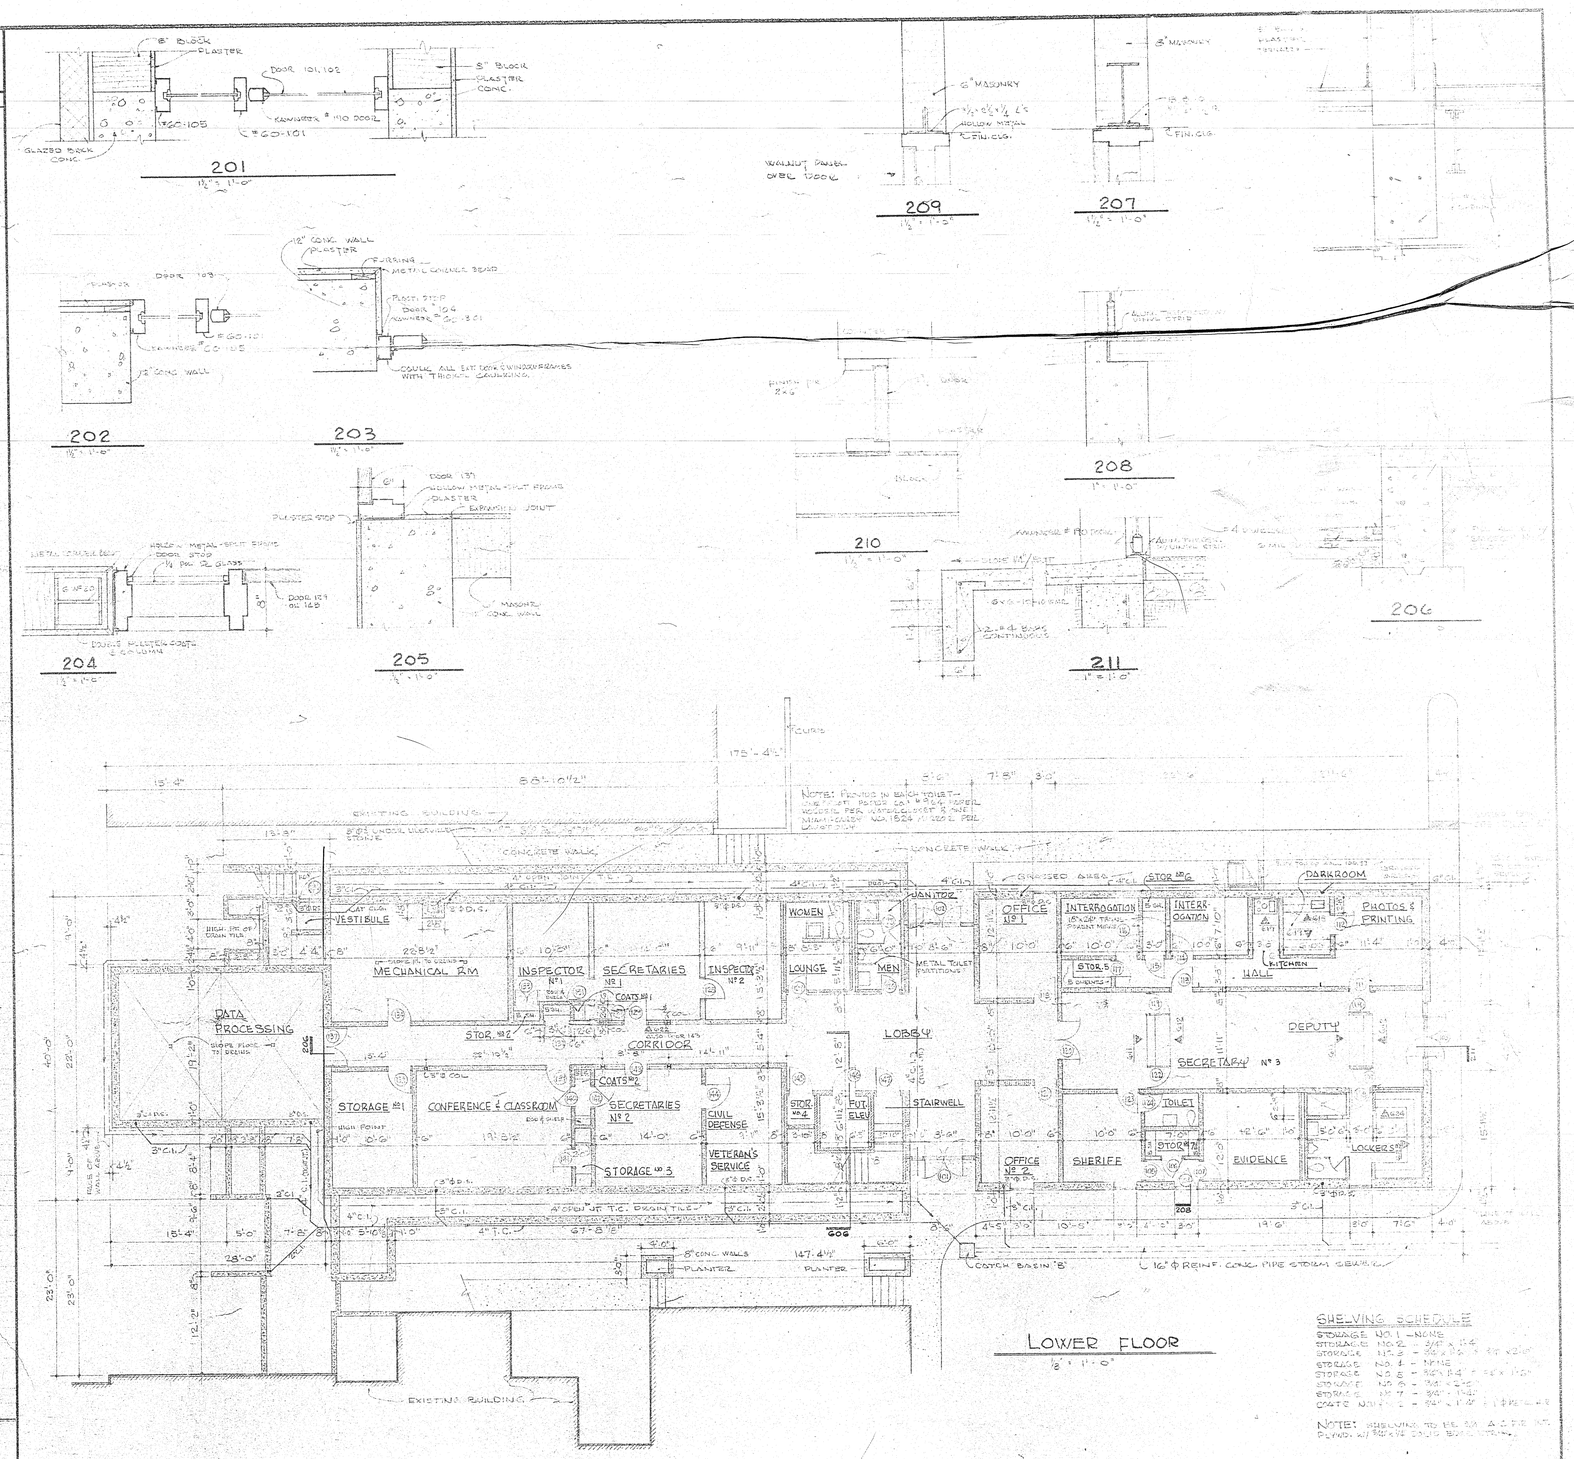


SHELVING SCHEDULE

STORAGE NO. 1 — NONE
STORAGE NO. 2 — [illegible]
STORAGE NO. 3 — [illegible]
STORAGE NO. 4 — NONE
STORAGE NO. 5 — [illegible]
STORAGE NO. 6 — [illegible]
STORAGE NO. 7 — [illegible]
COATS NO. 1 — [illegible]

NOTE: SHELVING TO BE SOLID [illegible] PLYWOOD W/ [illegible] EDGE BANDING.

THESE DRAWINGS ARE THE PROPERTY OF ADAMS AND PEGRAM. REPRODUCTION OR REUSE IN WHOLE OR IN PART, WITHOUT WRITTEN PERMISSION IS FORBIDDEN.

OWNER
IREDELL COUNTY
COMMISSIONERS
STATESVILLE, N.C.

# A COUNTY OFFICE BUILDING

LOWER FLOOR
FINISH SCHEDULE

DATE NOV. 14/64
DRAWN [illegible]
CHECKED ADAMS
PROJ. NO.

ADAMS and PEGRAM
ENGINEERS • ARCHITECTS
STATESVILLE, NORTH CAROLINA

SHEET NO. 2 OF 7

Southern Photo Print & Supply Co., Greensboro, N. C., PHONE 370-643