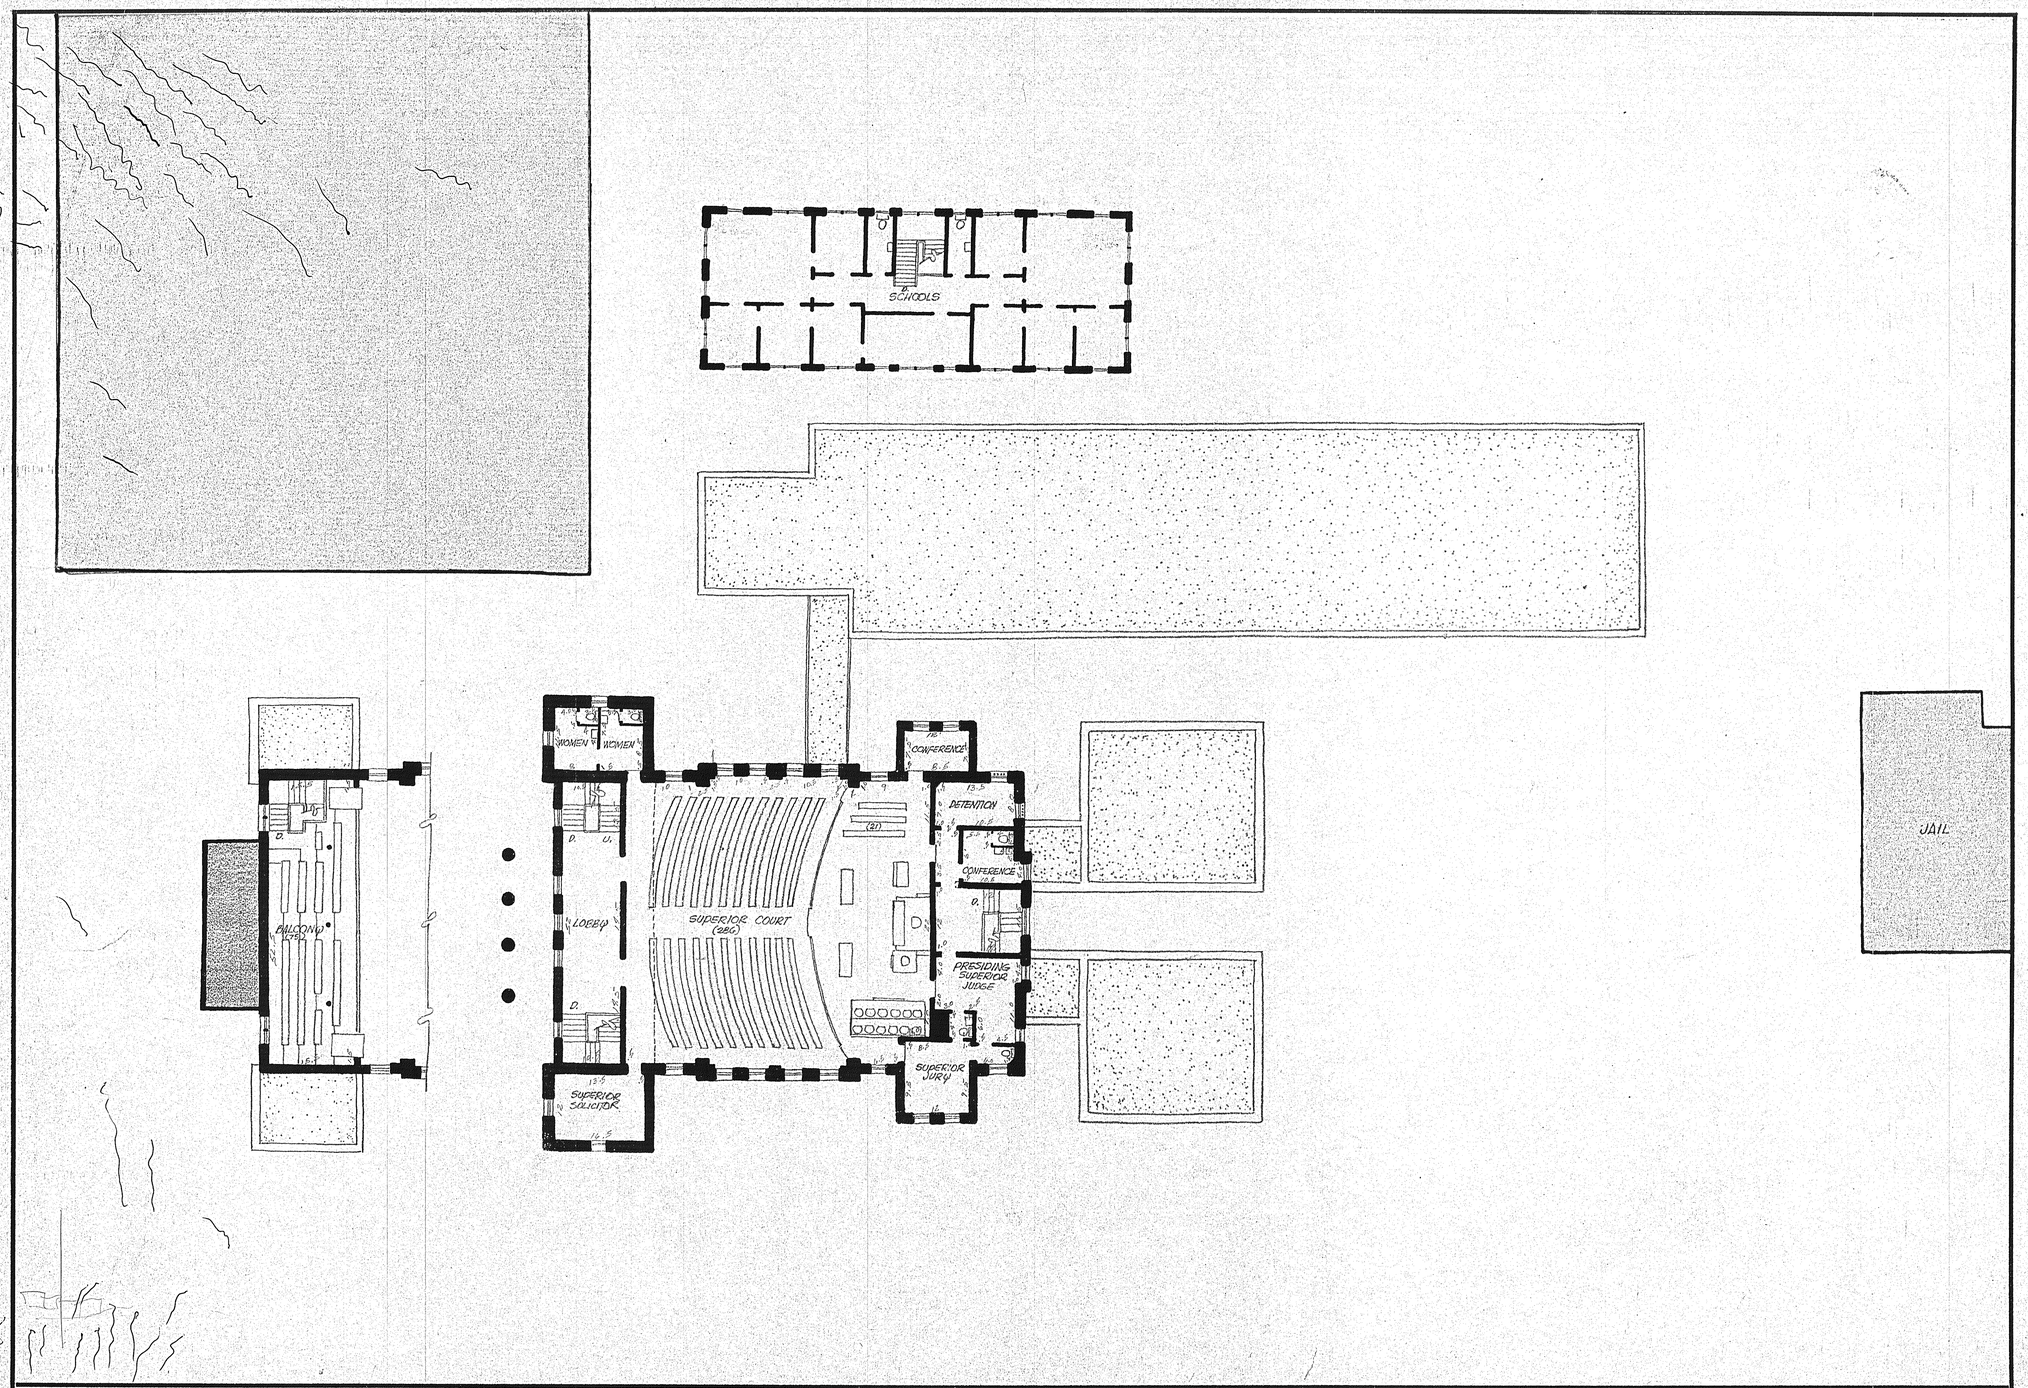

EXISTING UPPER FLOOR PLAN of "COURTHOUSE SQUARE"

STATESVILLE, NORTH CAROLINA for IREDELL COUNTY BOARD OF COMMISSIONERS

DATE	DEC 8, 1969
DRAWN	JTP
CHECKED	R. Adams
PROJ. NO.	

ADAMS and PEGRAM
ENGINEERS • ARCHITECTS
STATESVILLE, NORTH CAROLINA

SHEET NO.
EXISTING UPPER
SCALE: 1/16" = 1'-0"

Southern Photo Print & Supply Co., Greensboro, N. C. #175H 300 8-68