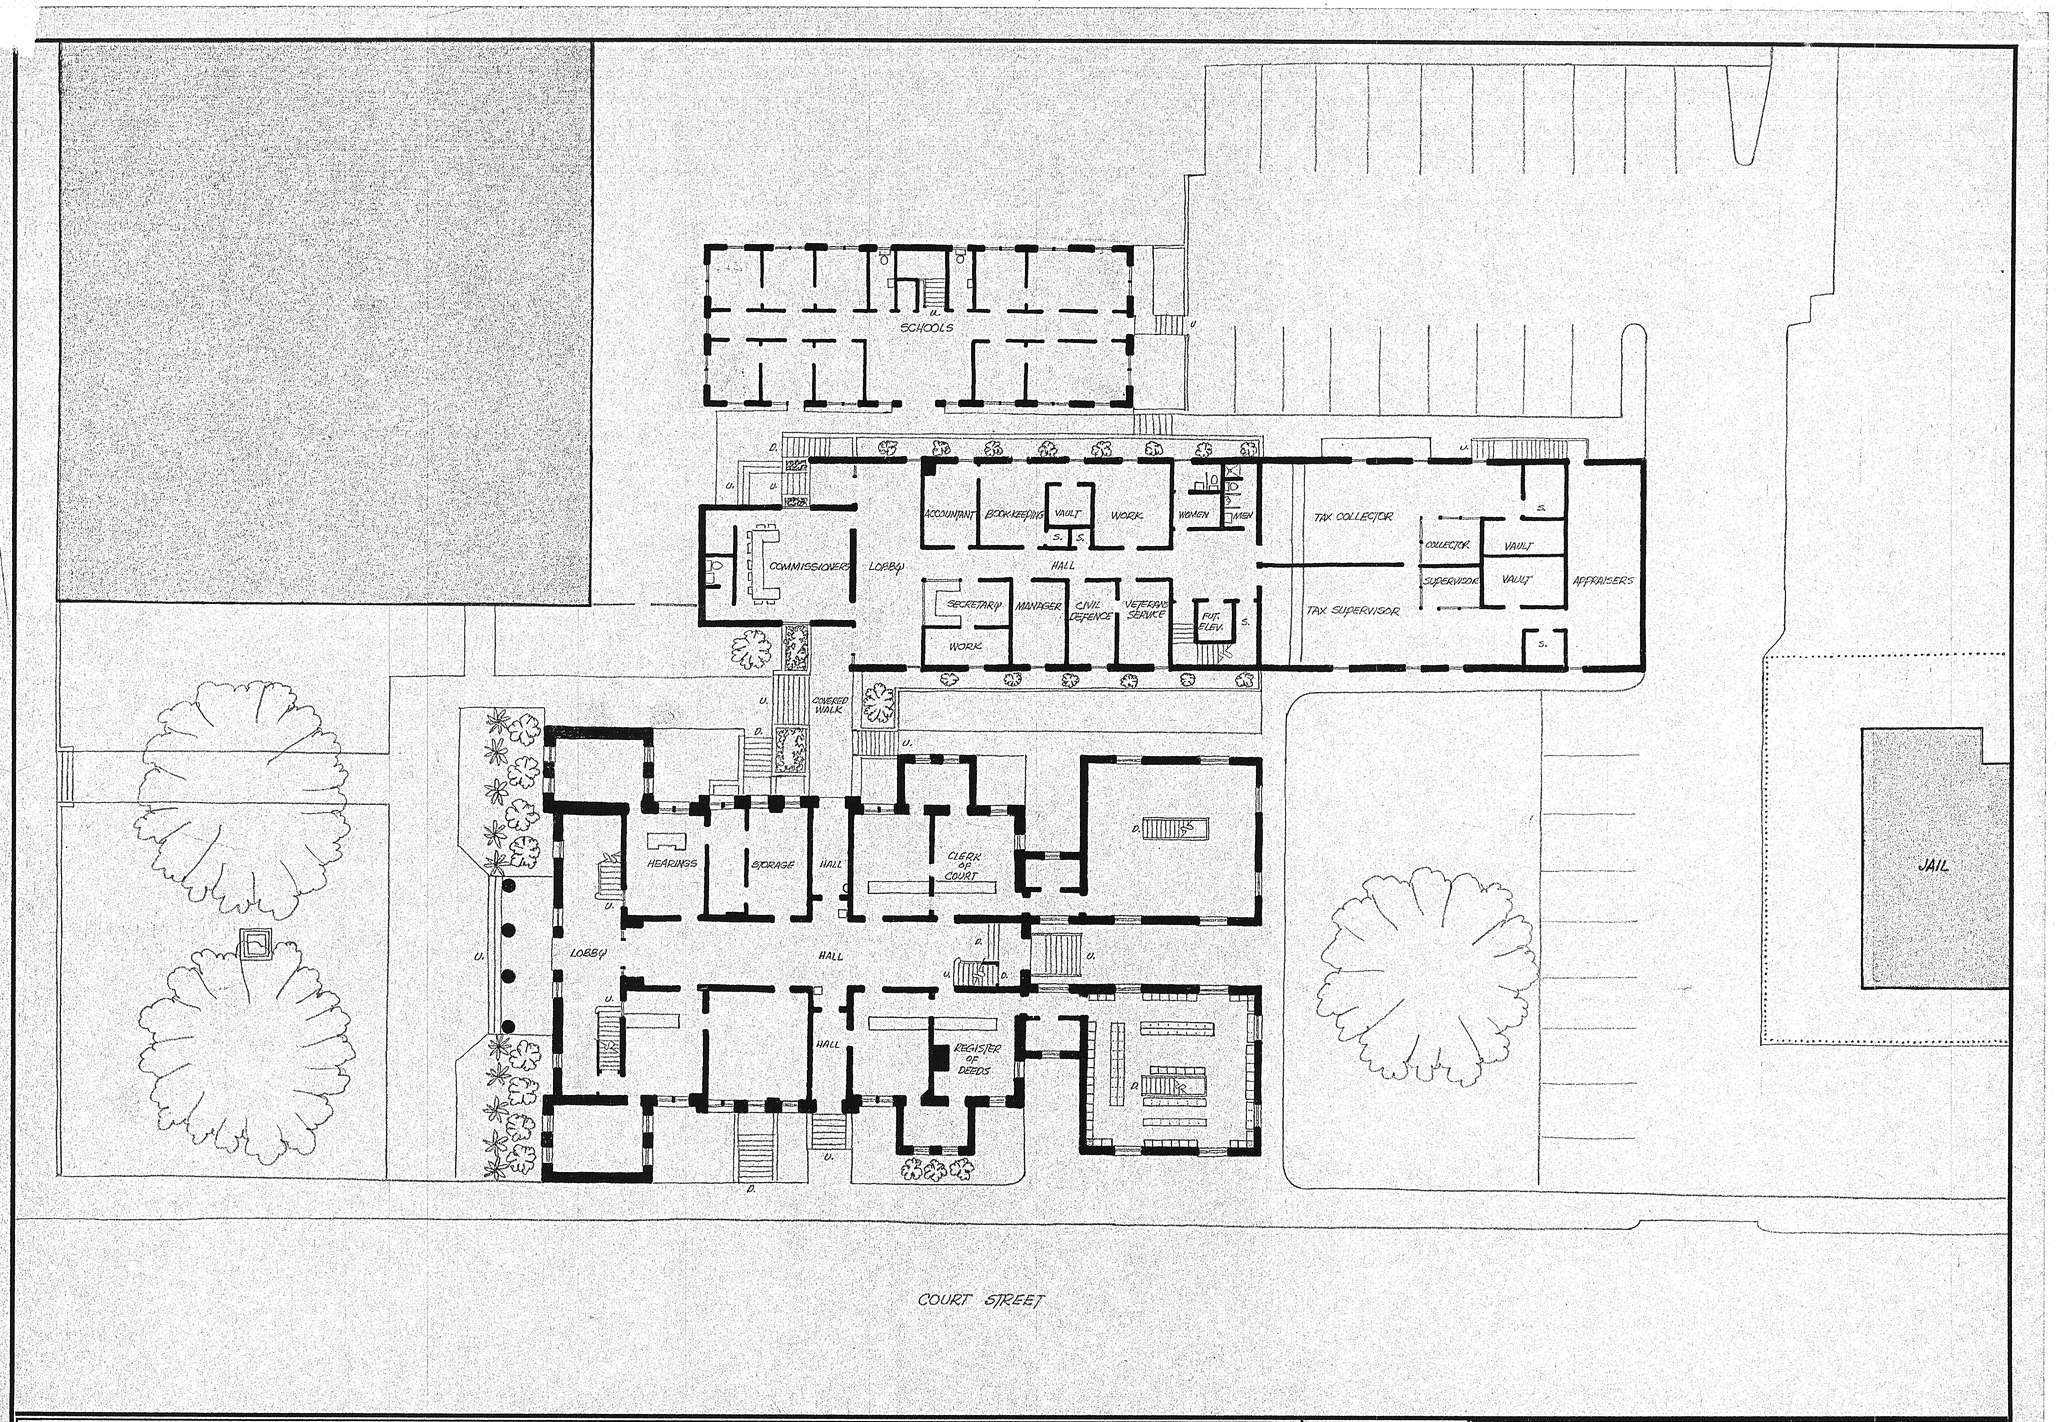


# EXISTING MAIN FLOOR PLAN of "COURTHOUSE SQUARE"

STATESVILLE, NORTH CAROLINA for IREDELL COUNTY BOARD OF COMMISSIONERS

| | |
|---|---|
| DATE | DEC 8, 1969 |
| DRAWN | JTP |
| CHECKED | Adams |
| PROJ. NO. | |

**ADAMS and PEGRAM**
ENGINEERS • ARCHITECTS
STATESVILLE, NORTH CAROLINA

SHEET NO.
EXISTING MAIN
SCALE: 1/16" = 1'0"

Photo Print & Supply Co., Greensboro, N. C. #175H 300 9-68