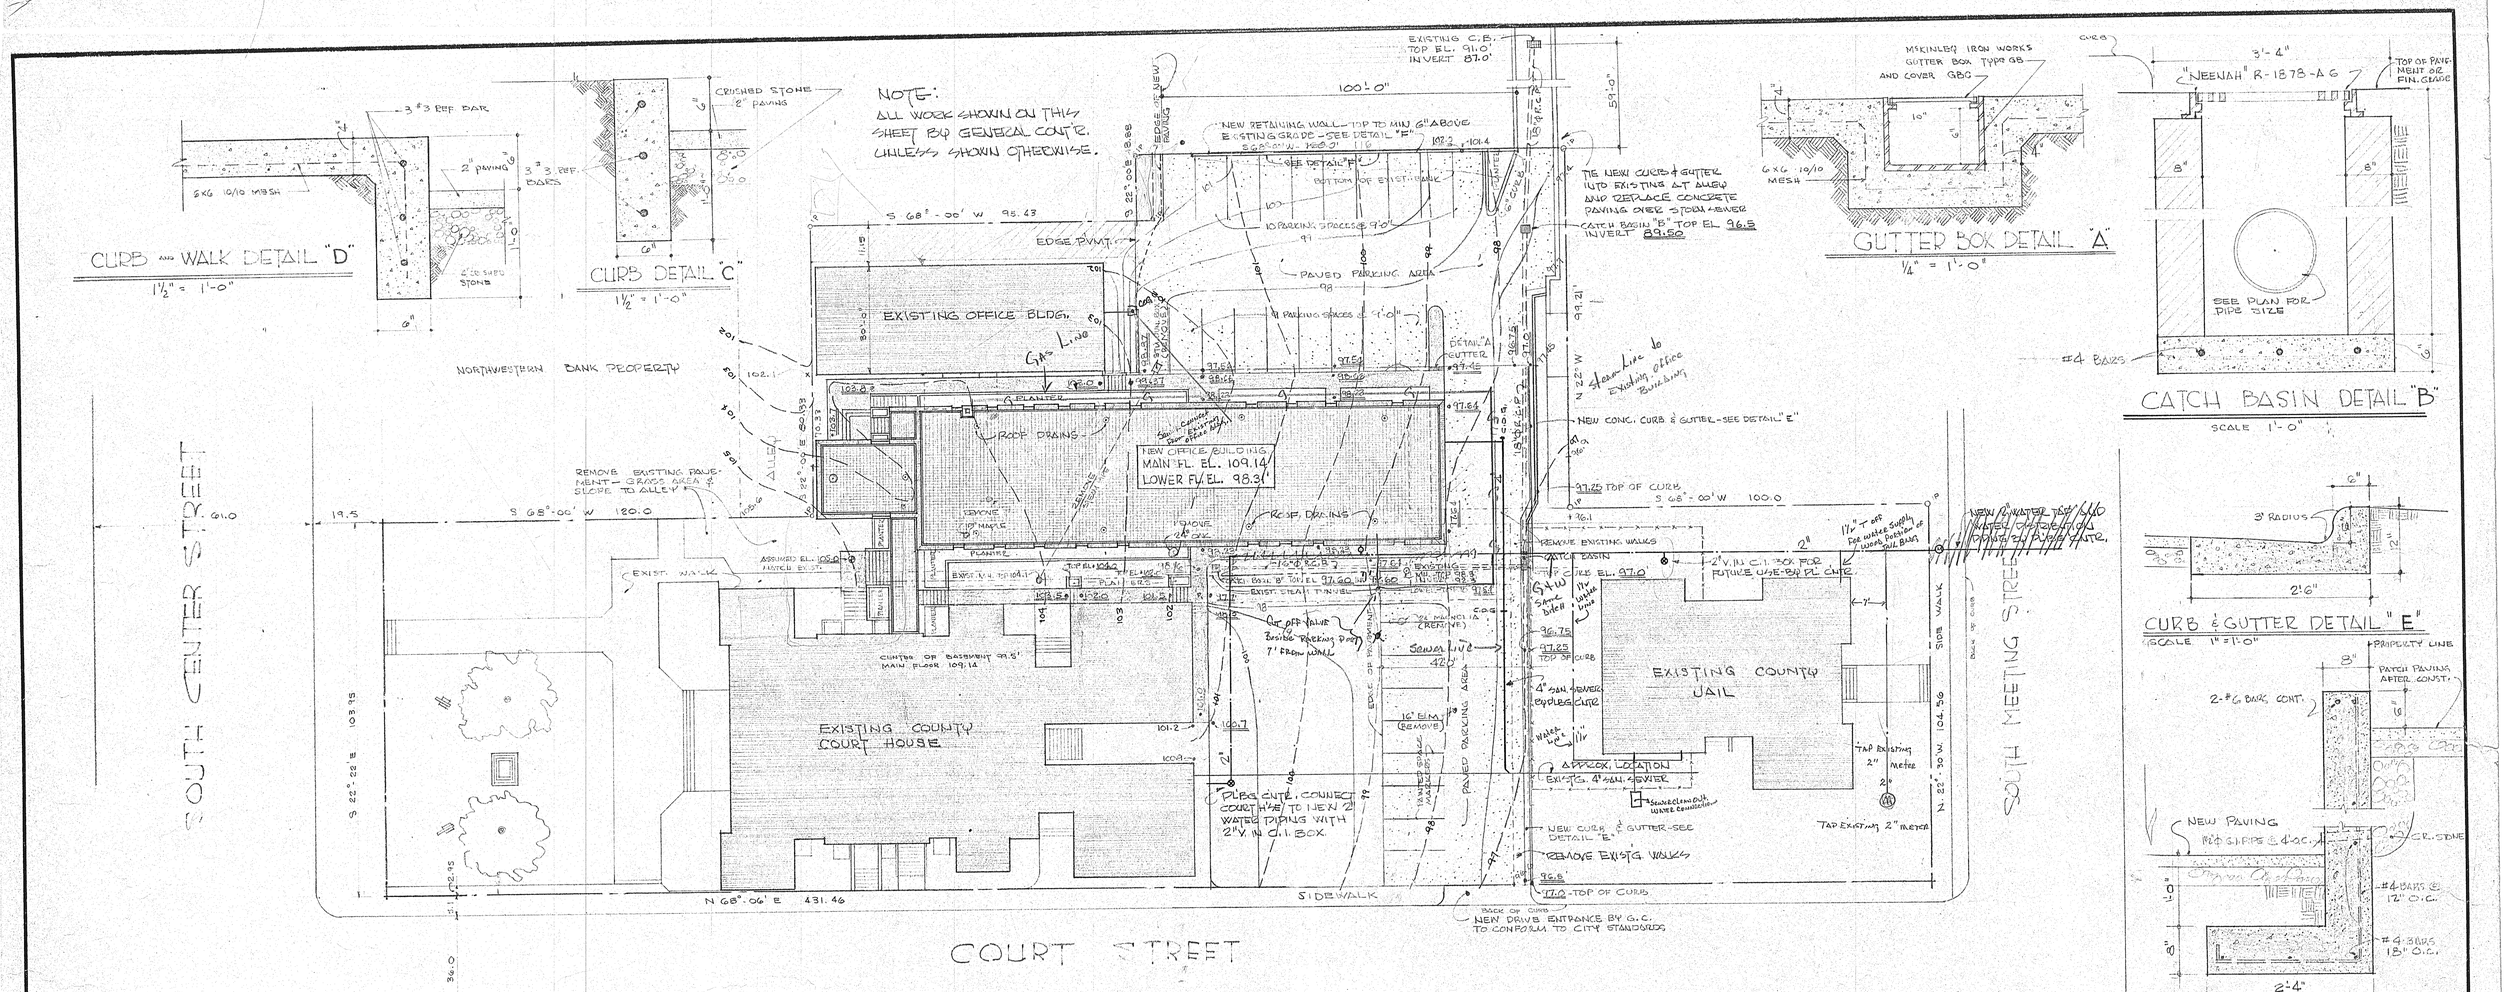

THESE DRAWINGS ARE THE PROPERTY OF ADAMS AND PEGRAM. REPRODUCTION OR REUSE, IN WHOLE OR IN PART, WITHOUT WRITTEN PERMISSION IS FORBIDDEN.

OWNER
IREDELL COUNTY
COMMISSIONERS
STATESVILLE, N.C.

A COUNTY OFFICE BUILDING

SITE PLAN 12,964#
SCALE 1" = 20'-0"

DATE	NOV. 16/64
DRAWN	REINHARDT/SILLOM
CHECKED	ADAMS
PROJ. NO.	

ADAMS and PEGRAM
ENGINEERS • ARCHITECTS
STATESVILLE, NORTH CAROLINA

SHEET NO. 1 OF 7