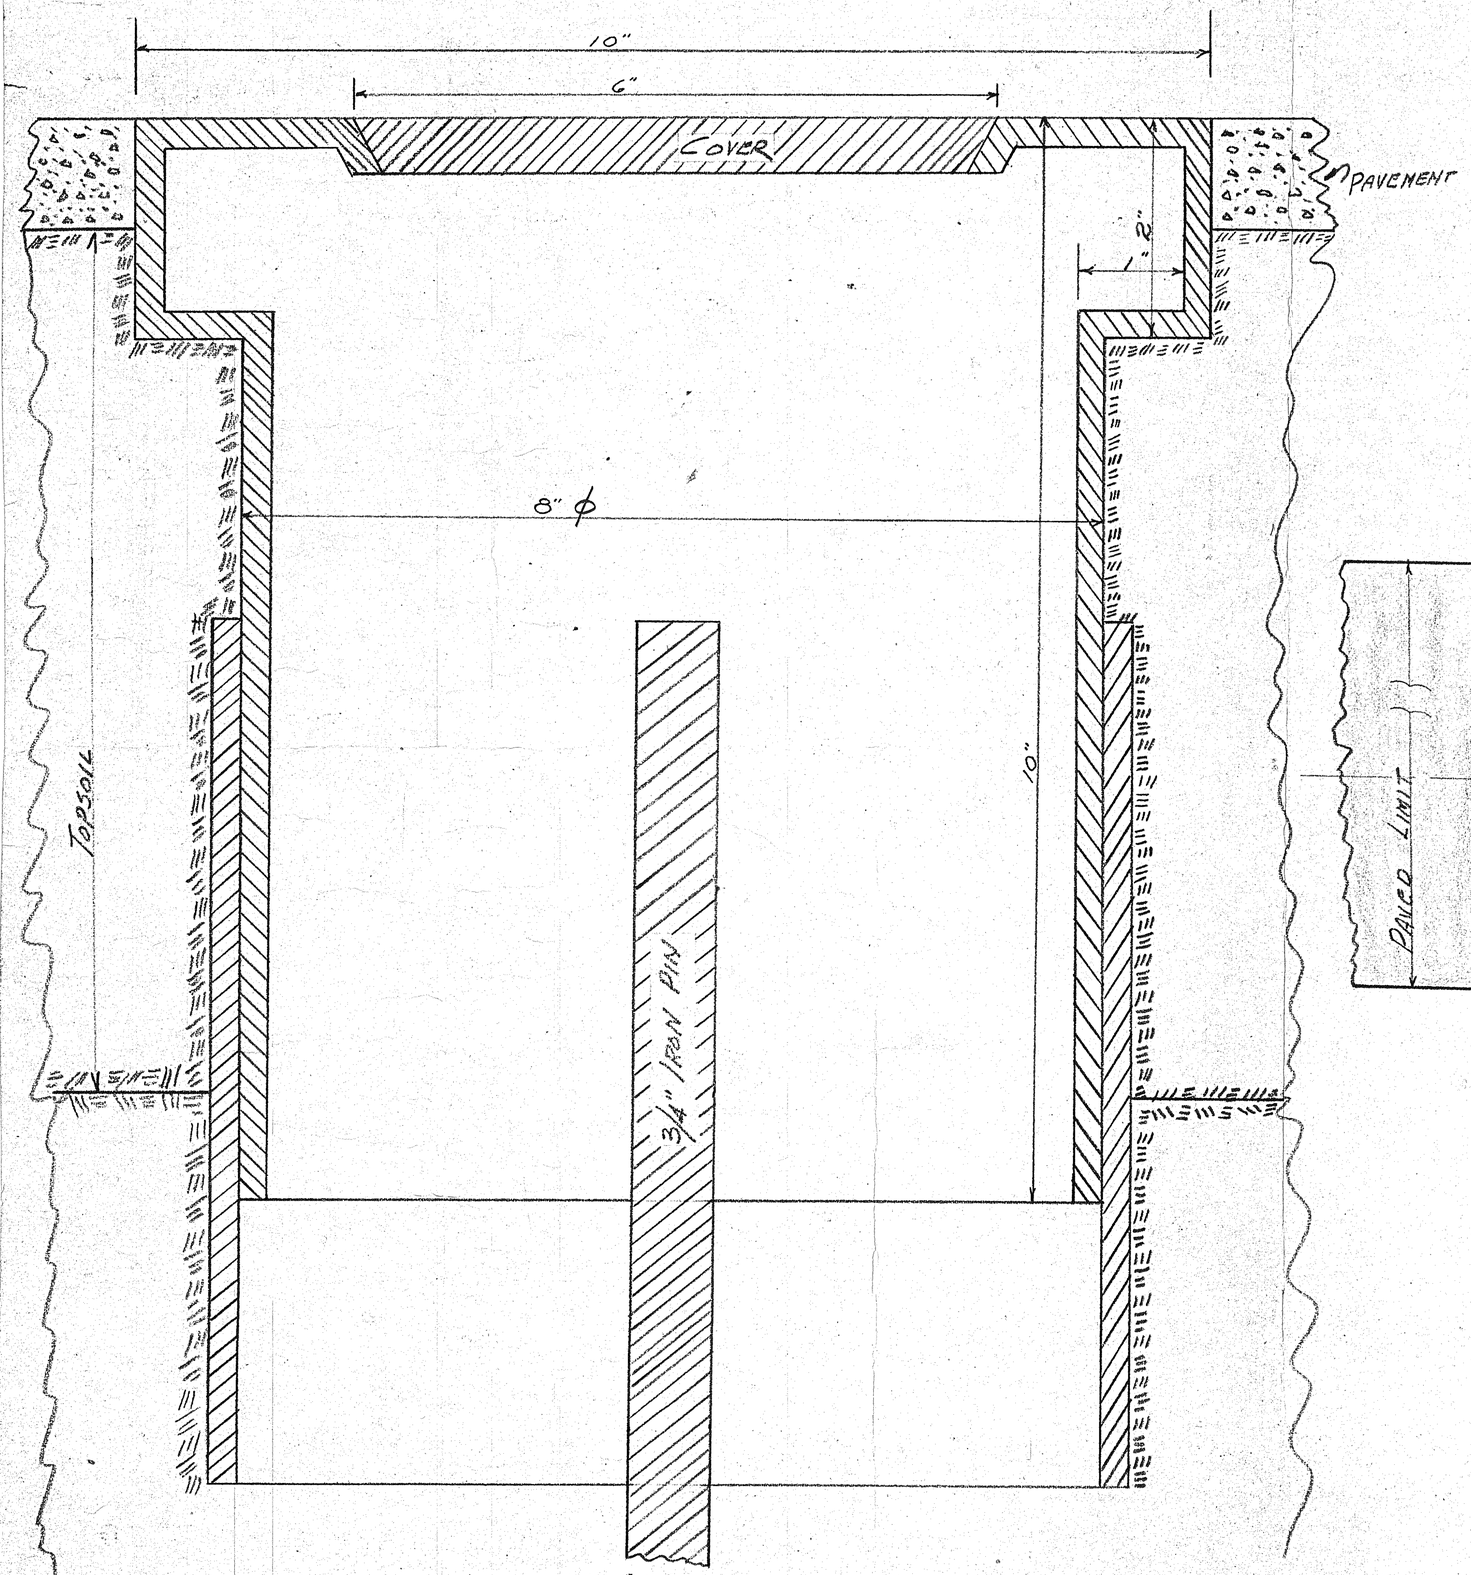

SECTION A-A SCALE 1" = 1'-0"

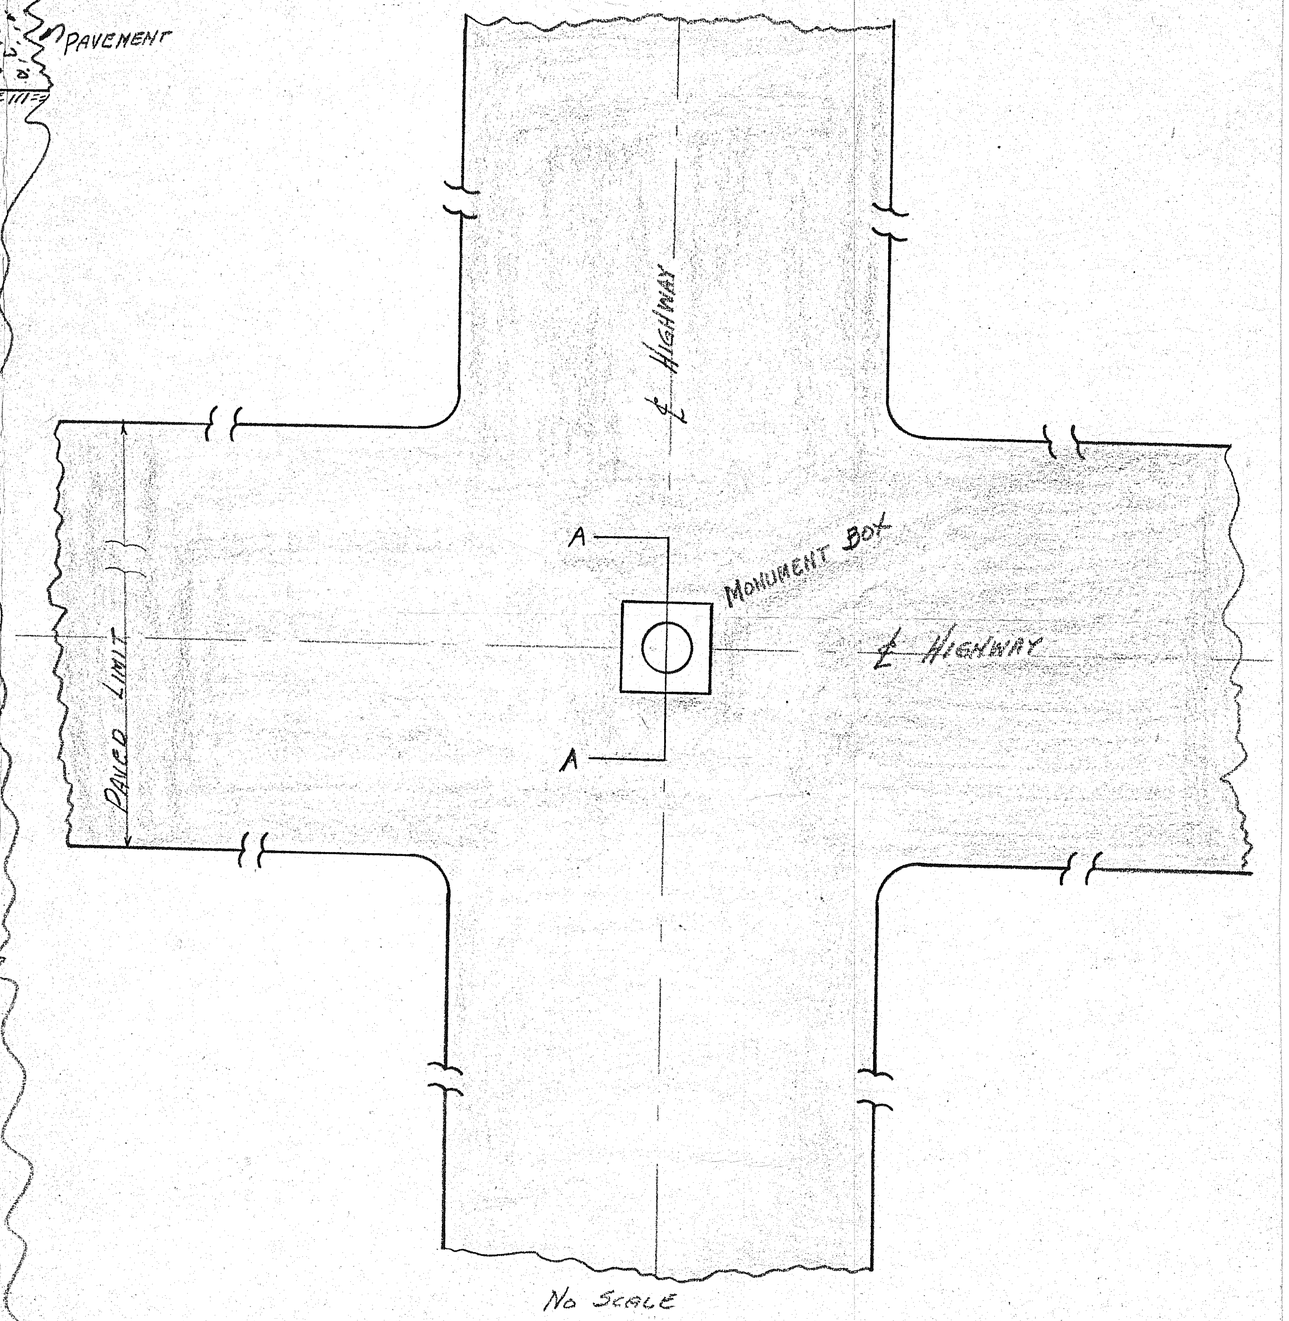

NO SCALE

PROPOSED HIGHWAY MONUMENT BOX

11 - 7 - 67