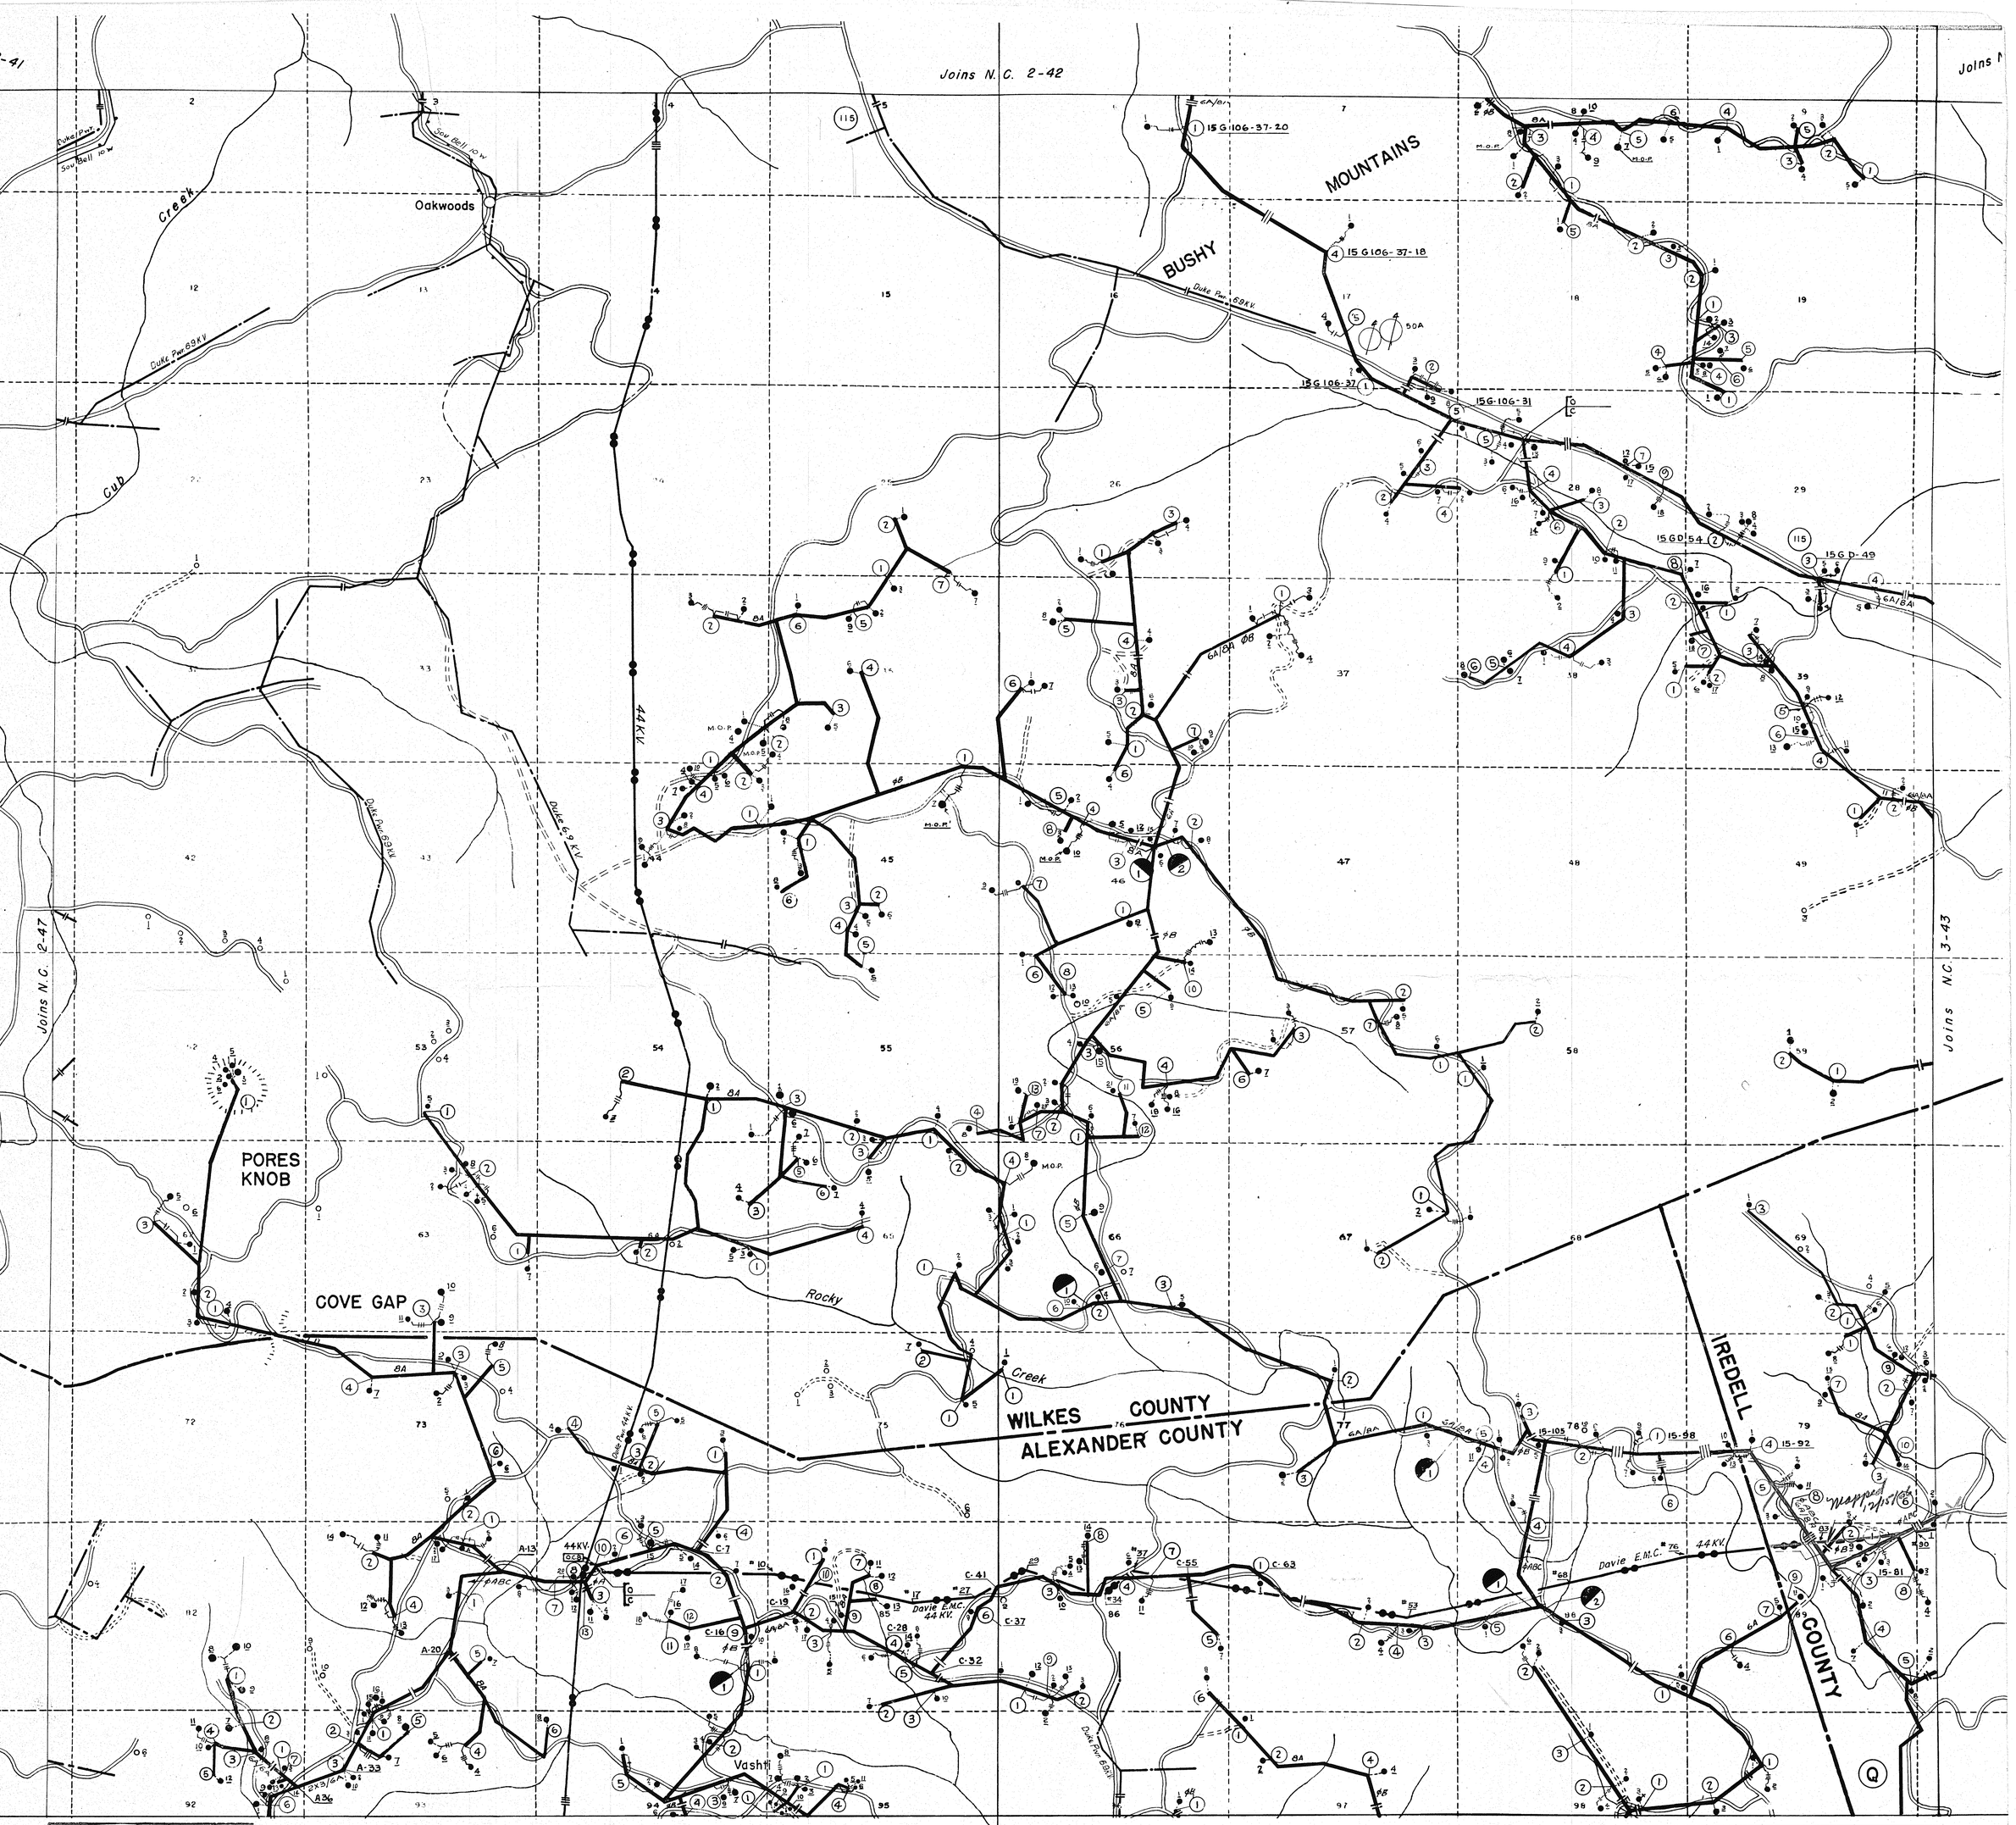

DATE	NO.	REVISION
11-17-69		F.A. TO 10-7-69
5-22-62		F.A. TO 4-30-62
2-2-60		FA. TO 1-15-60
11-14-58		F.A. TO 10-15-58

SCALE
1 INCH = 1500 FEET

1500 0 3000 6000 9000 Feet

DAVIE ELECTRIC MEMBERSHIP CORP.
MOCKSVILLE, N.C.
N.C. 37 DAVIE

B.O. VANNORT ENG'RS., INC. CHARLOTTE, N. C.

DETAIL MAP
RURAL ELECTRIFICATION ADMINISTRATION

STATE	KEY	DETAIL	TOWN
N.C.	2	48	Q