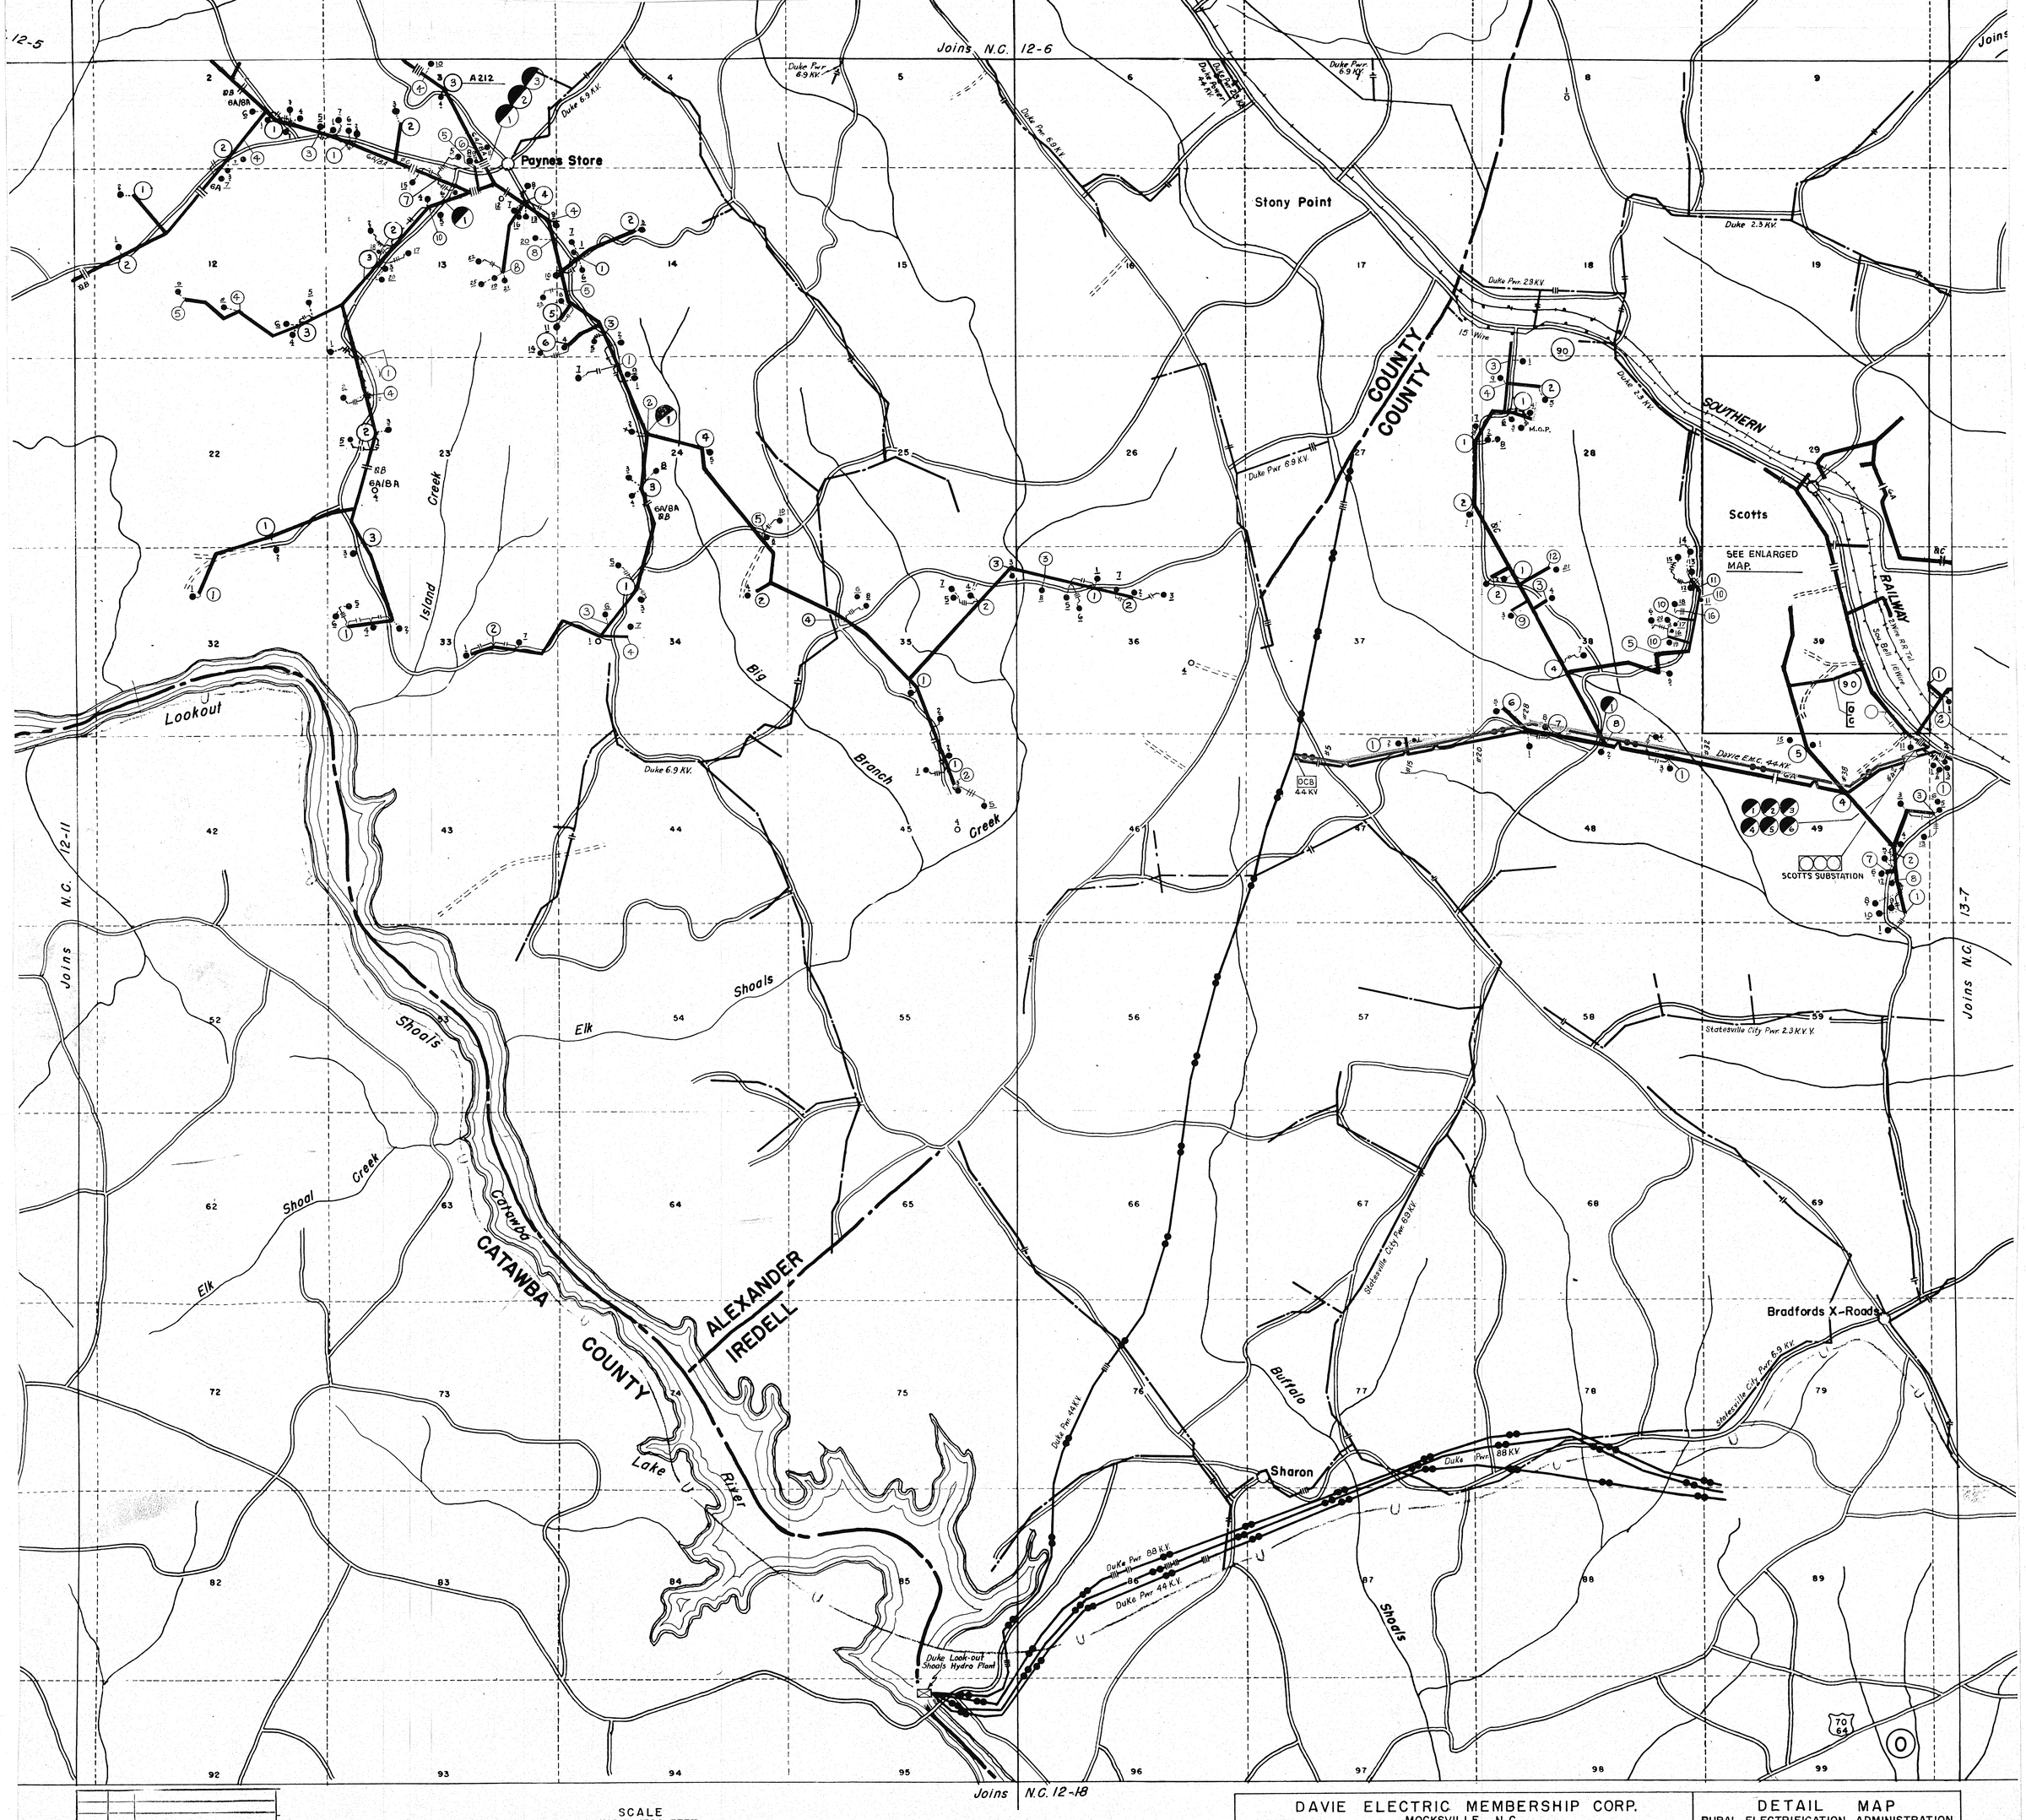

DATE	NO.	REVISION
11-17-64		F.A. TO 10-1-64
5-22-62		F.A. TO 6-30-62
2-2-60		F.A. TO 1-15-60
11-14-58		F.A. TO 10-15-58

SCALE
1 INCH = 1500 FEET
1500 0 3000 6000 9000 Feet

DAVIE ELECTRIC MEMBERSHIP CORP.
MOCKSVILLE, N.C.
N.C. 37 DAVIE

B.O. VANNORT ENG'RS., INC. CHARLOTTE, N.C.

DETAIL MAP
RURAL ELECTRIFICATION ADMINISTRATION

STATE	KEY	DETAIL	TOWN
N.C.	12	12	0