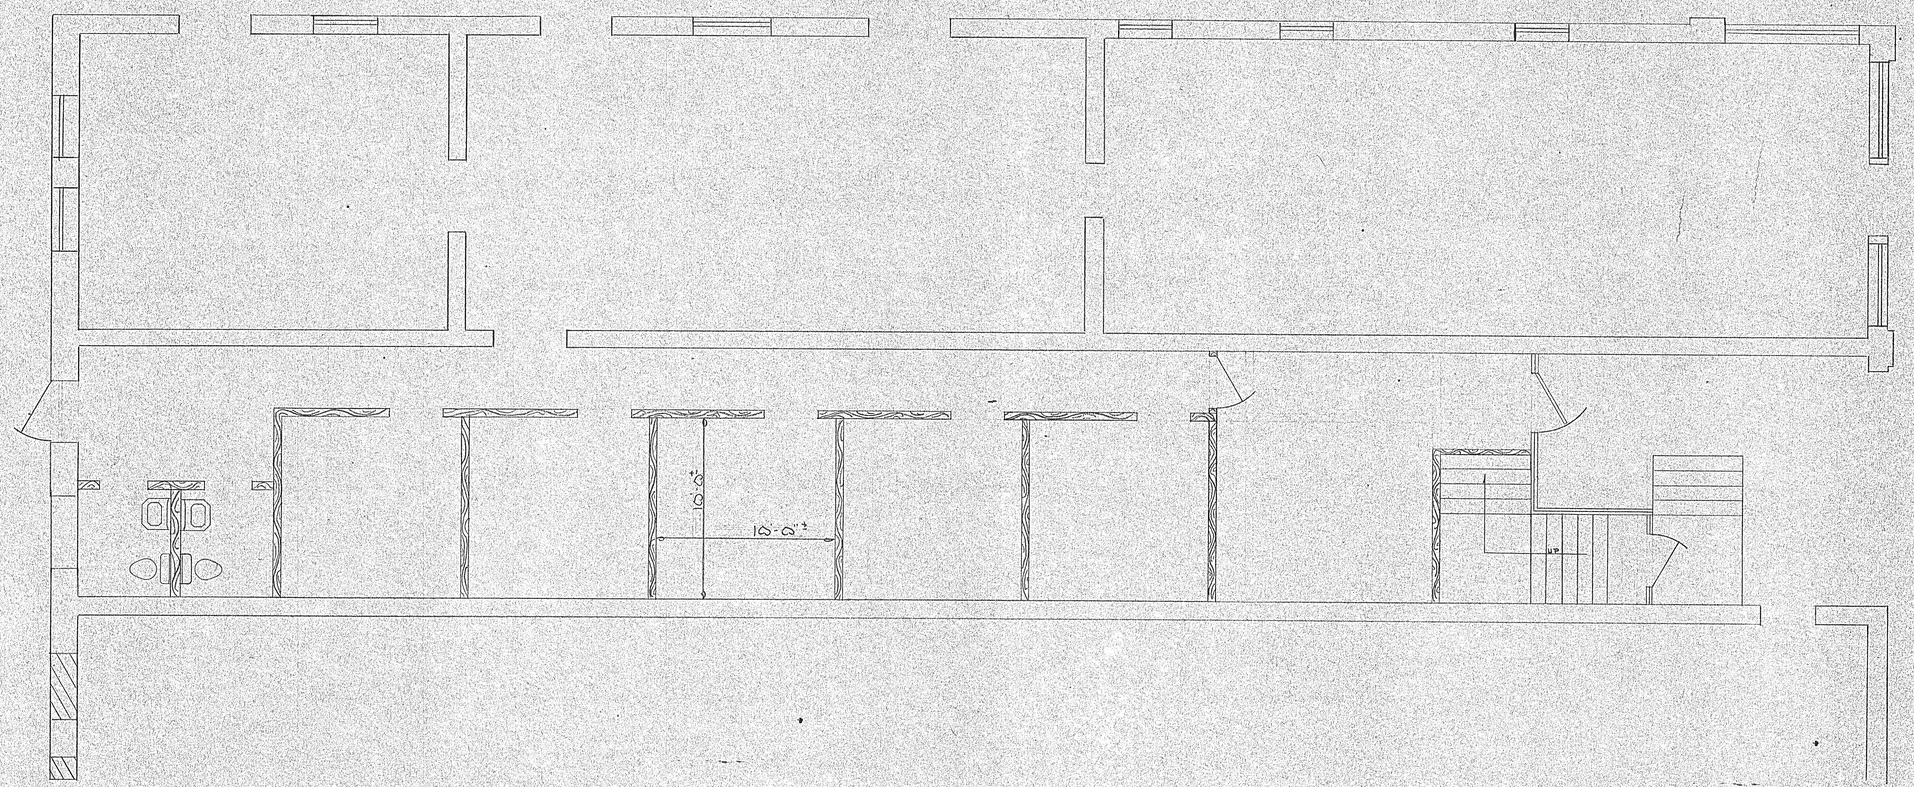

FLOOR PLAN

SCALE 1/4" = 1'-0"

	SCALE	DRAWN BY
		REVISED
DATE	APPROVED BY	DRAWING NUMBER

K+E ALBANENE ® 10 5469
ARCHITECTS' STANDARD FORM
MADE IN U.S.A.