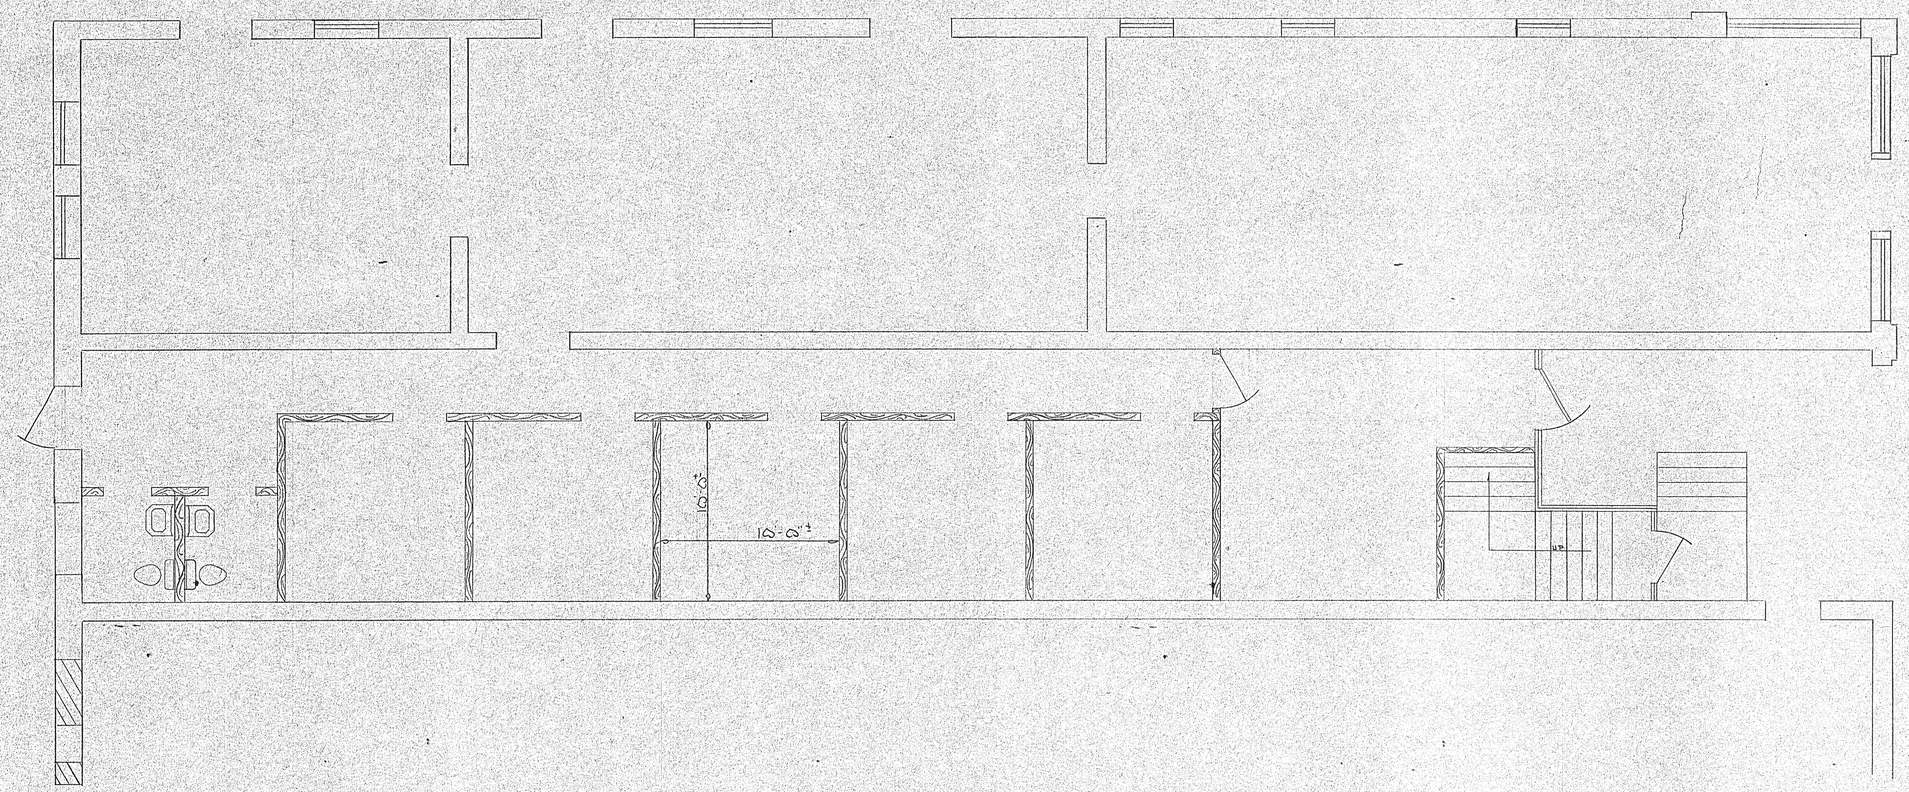

FLOOR PLAN

SCALE 1/4" = 1'-0"

	SCALE	DRAWN BY
		REVISED
DATE	APPROVED BY	DRAWING NUMBER

ALBANENE © 10 0455
ARCHITECTS' STANDARD FORM

MADE IN U.S.A.
2/2000