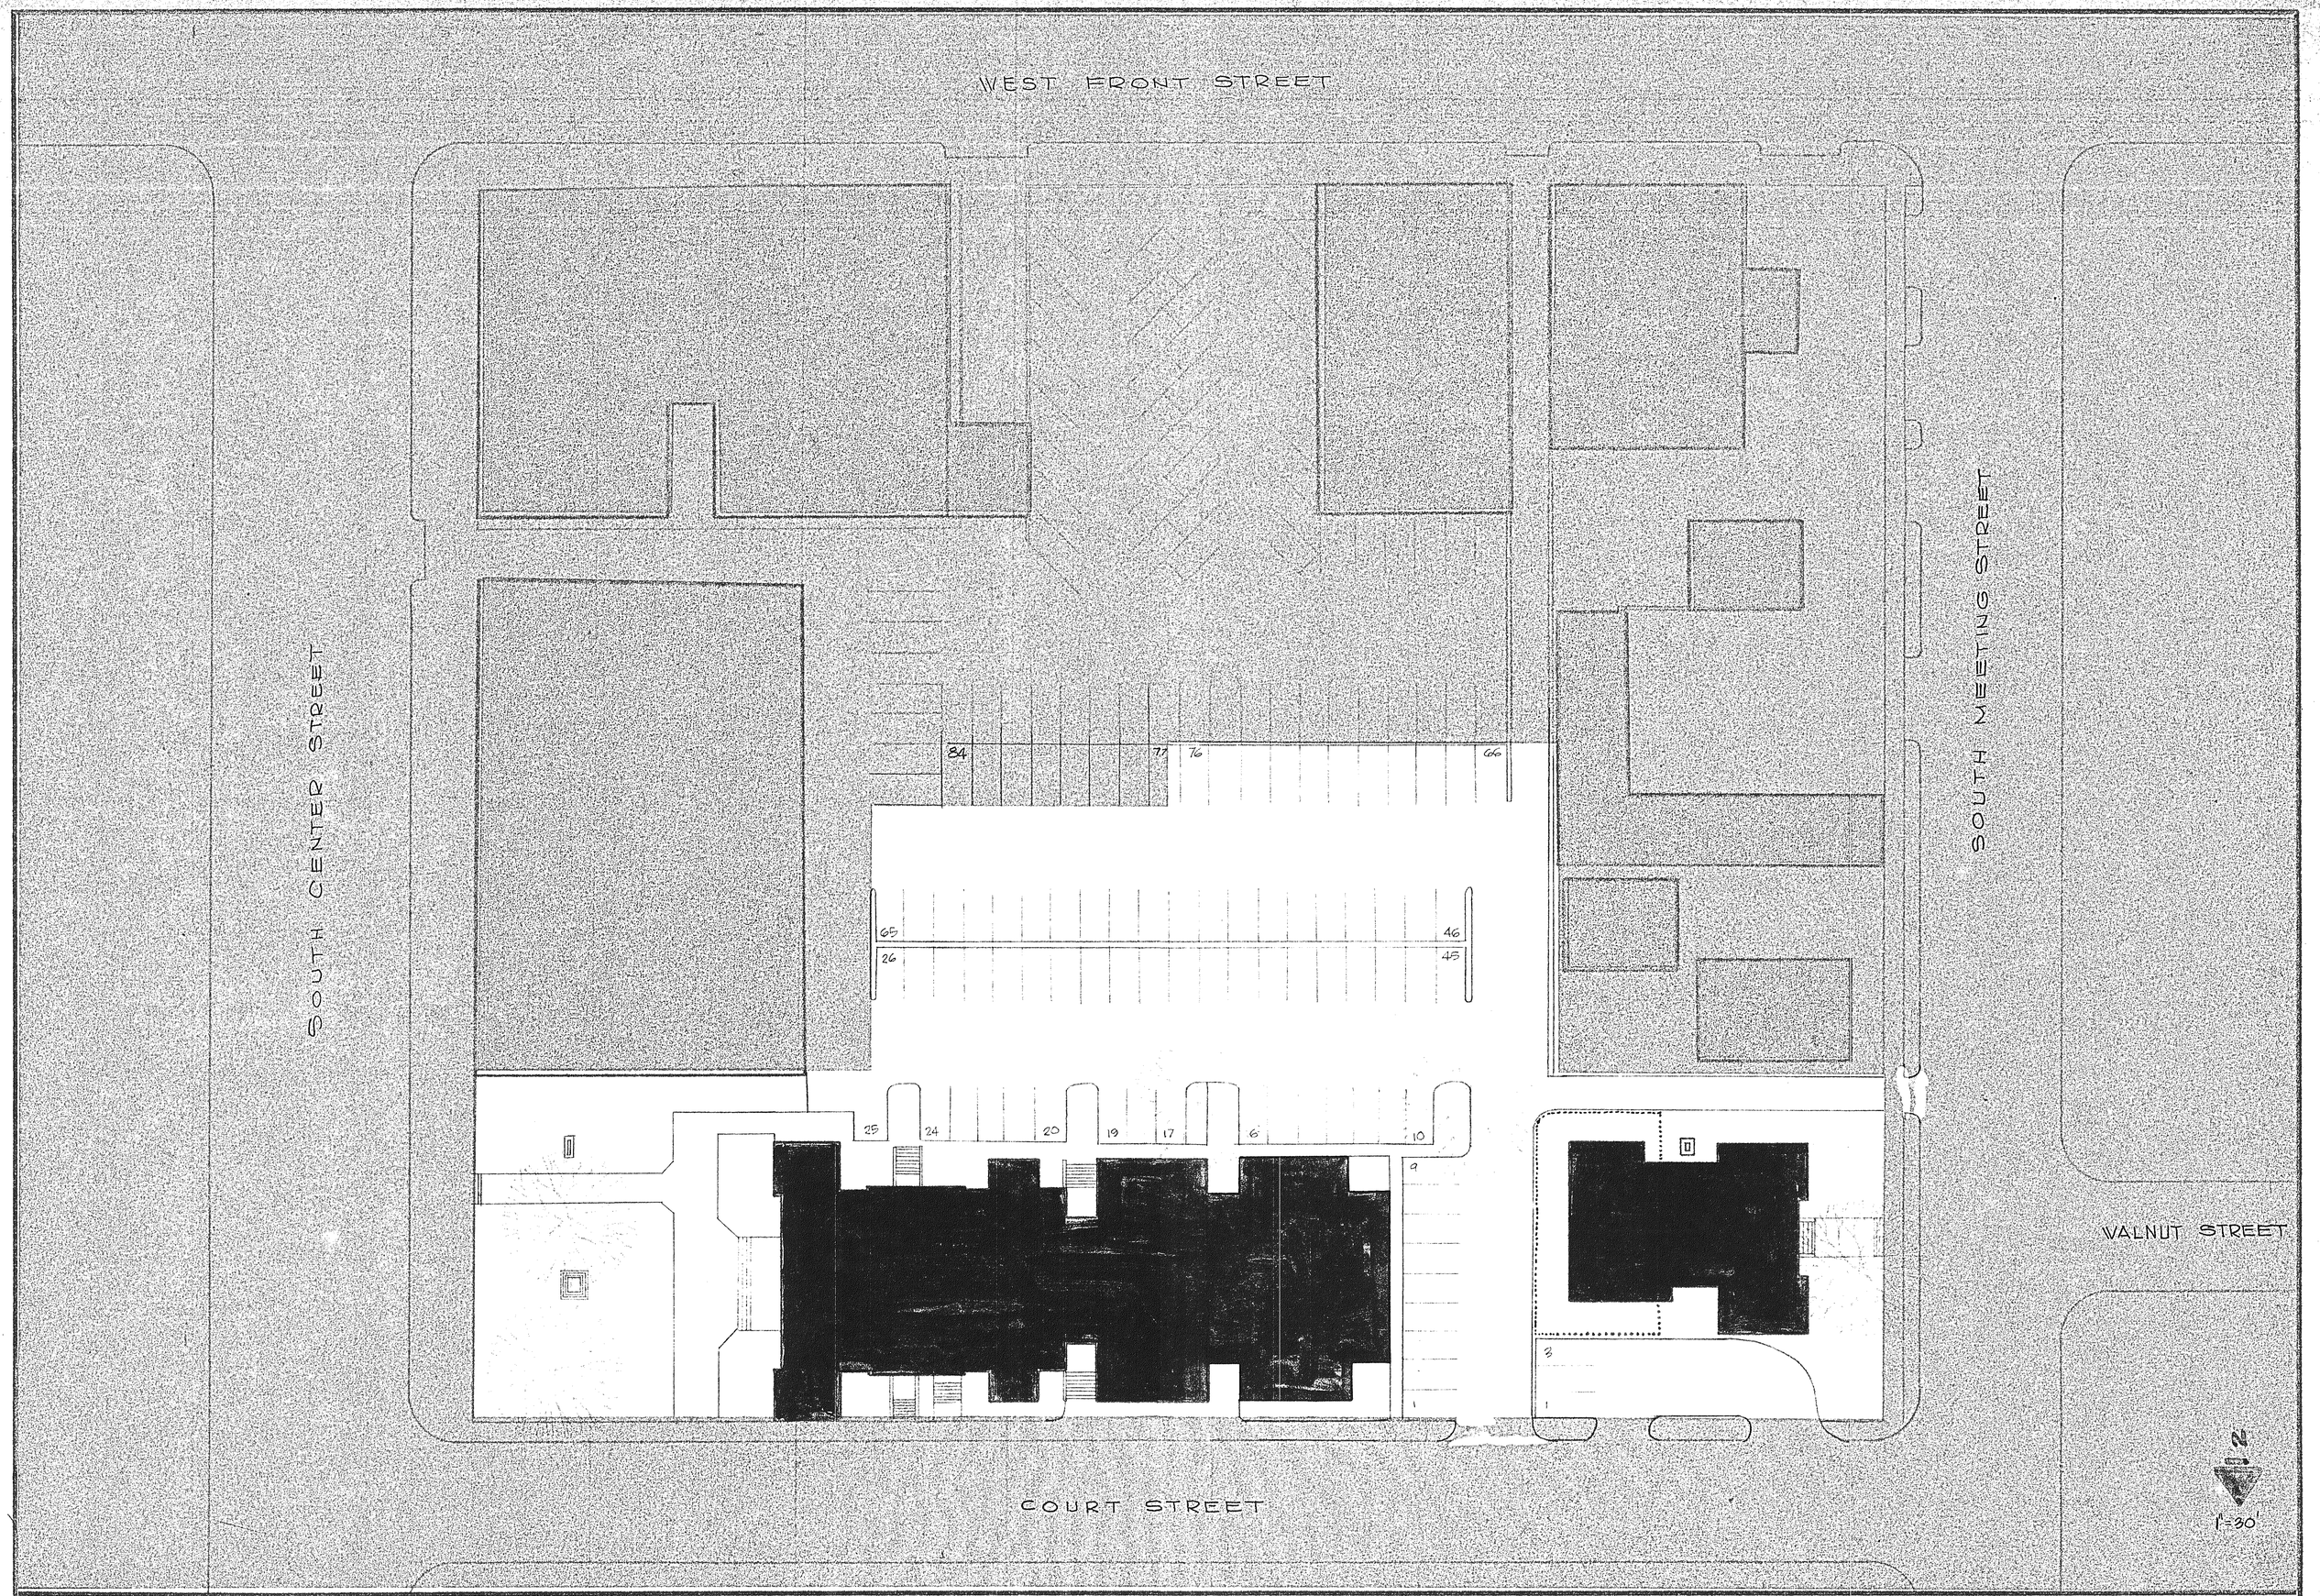

PROPOSED MASTER PLAN of "COURTHOUSE SQUARE"

DATE	
DRAWN	PEGRAM
CHECKED	
PROJ. NO.	

ADAMS and PEGRAM
ENGINEERS • ARCHITECTS
STATESVILLE, NORTH CAROLINA

SHEET NO. 1B
SEE PLANS "B"
OF