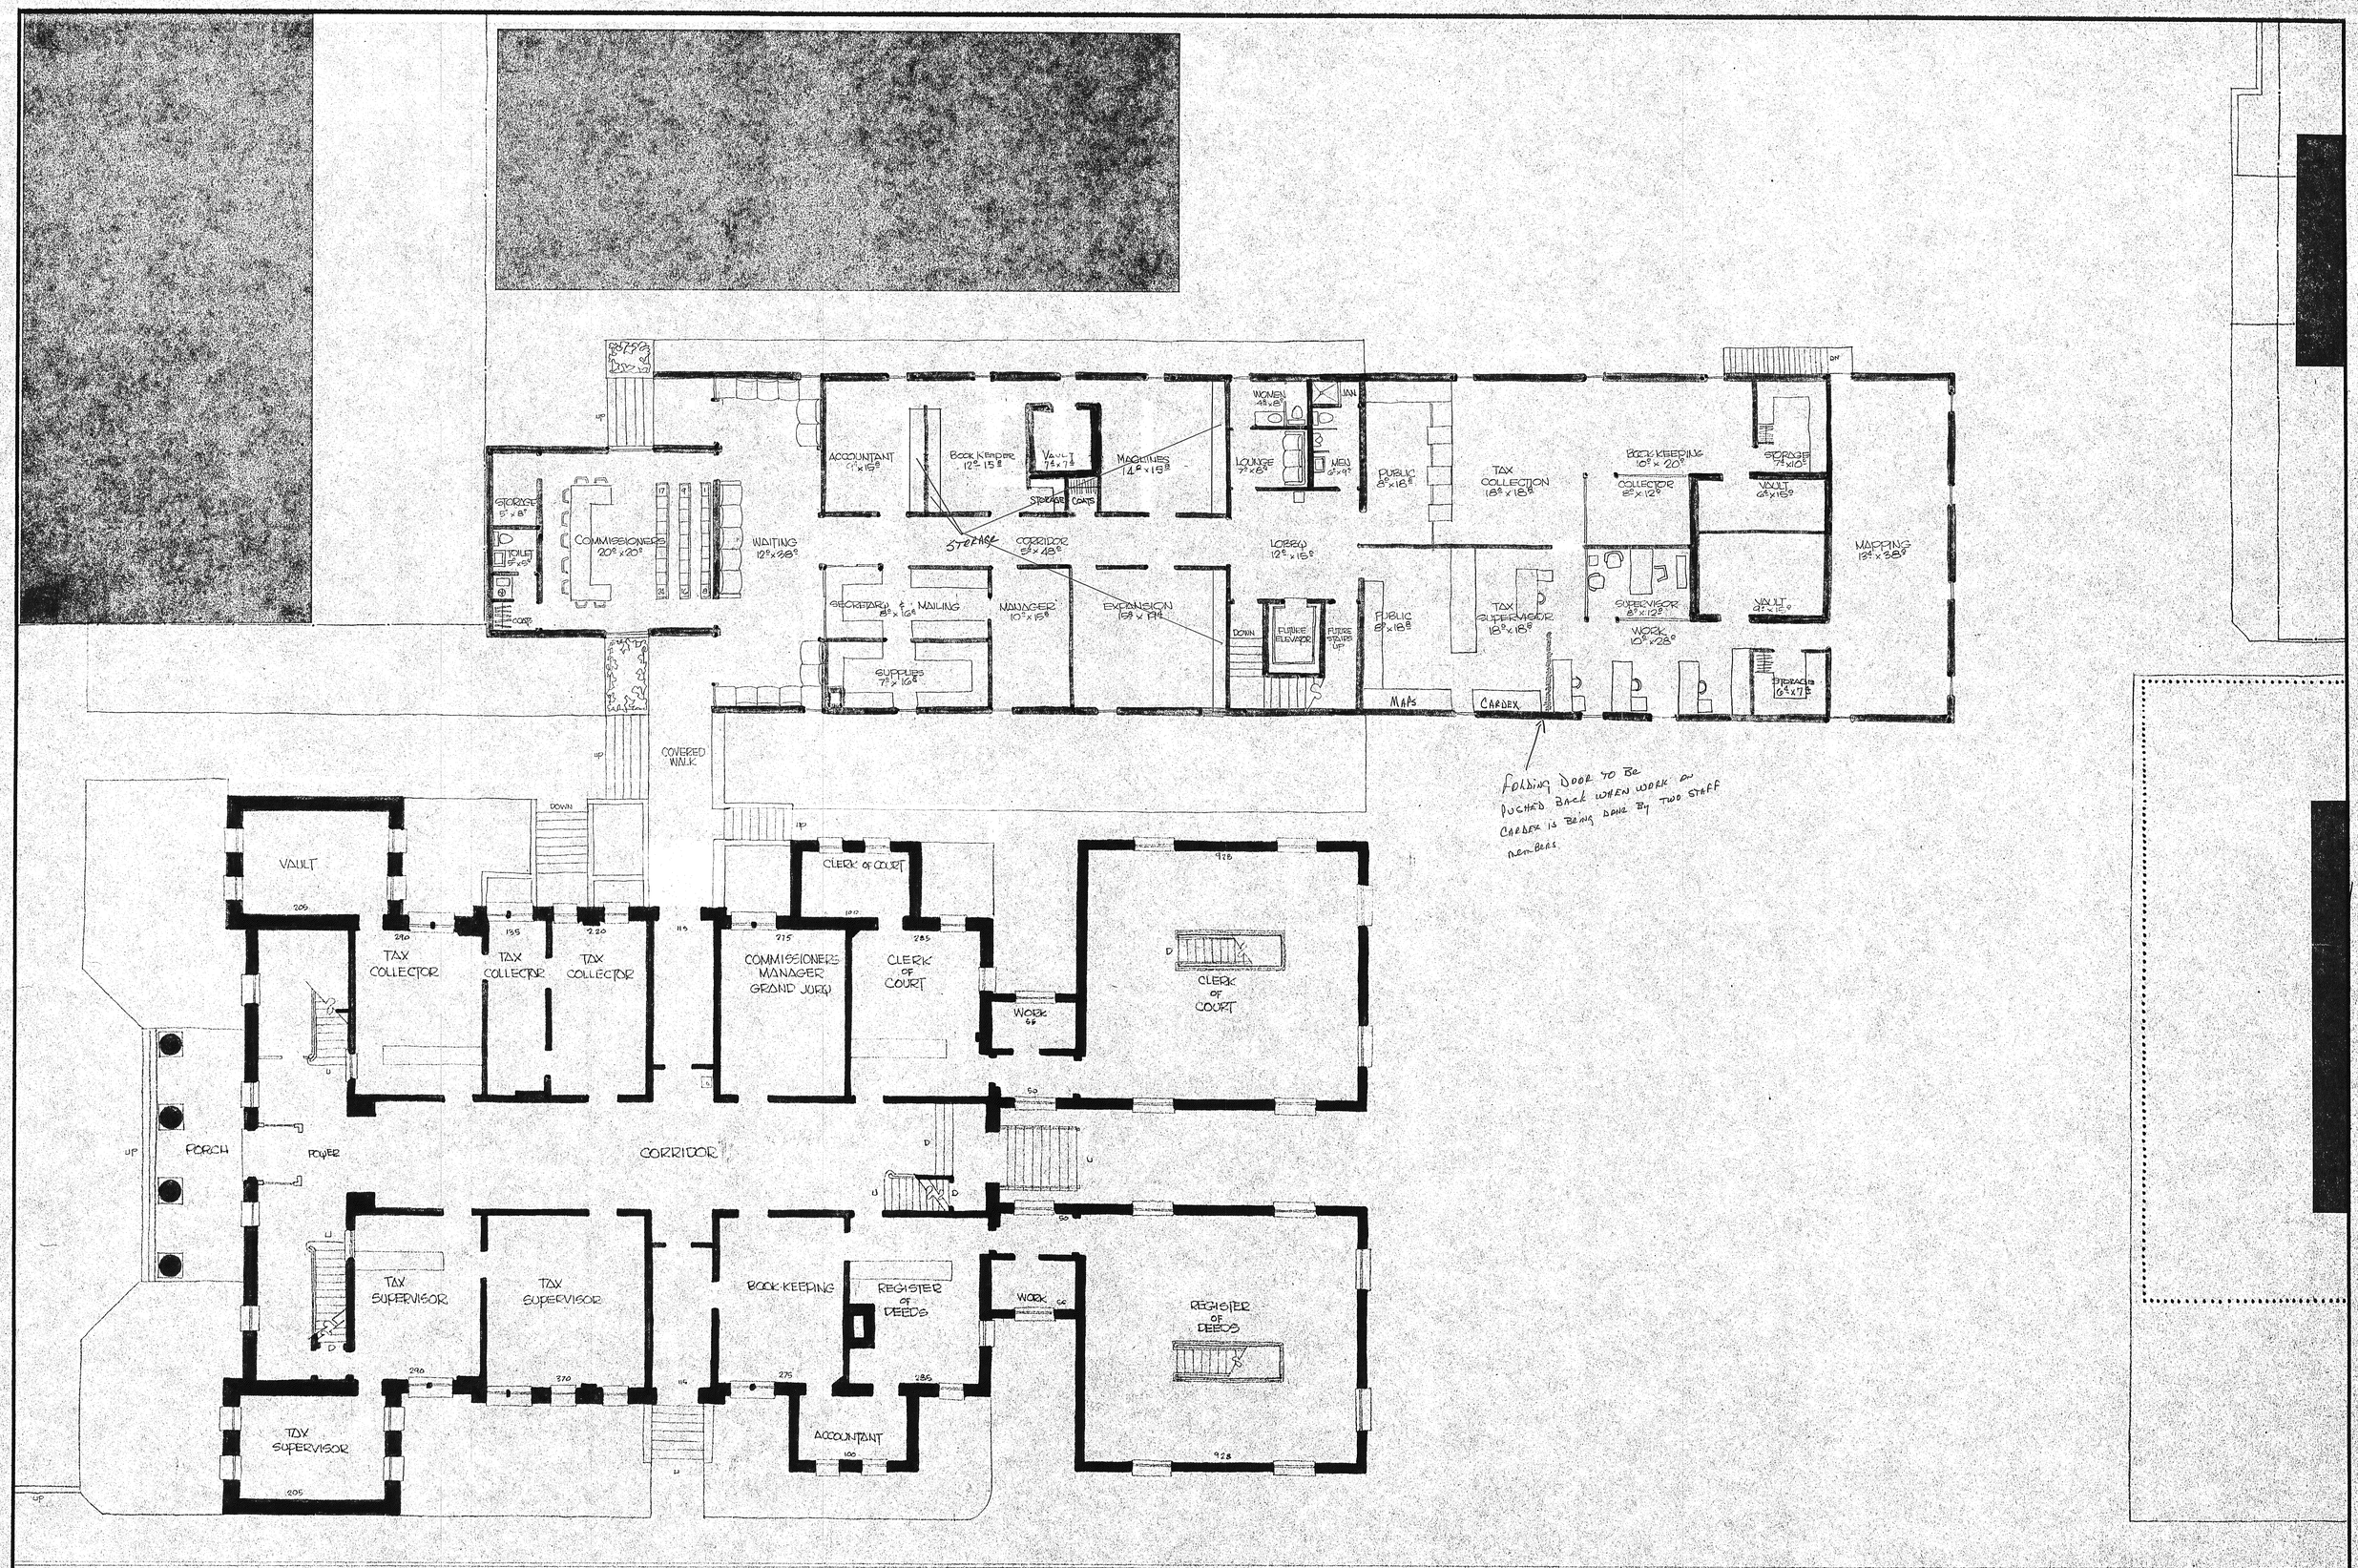

Folding Door to be pushed back when work on cardex is being done by two staff members

THESE DRAWINGS ARE THE PROPERTY OF ADAMS AND PEGRAM. REPRODUCTION OR REUSE, IN WHOLE OR IN PART, WITHOUT WRITTEN PERMISSION IS FORBIDDEN.

OWNER
IREDELL COUNTY
BOARD OF COMMISSIONERS

PROPOSED COURTHOUSE ADDITION

MAIN LEVEL FLOOR PLAN

1/8" = 1'-0"

6385 SQ. FT. ENCLOSED AREA (NEW)

DATE	8/10/64
DRAWN	PEGRAM
CHECKED	
PROJ. NO.	

ADAMS and PEGRAM
ENGINEERS • ARCHITECTS
STATESVILLE, NORTH CAROLINA

SHEET NO. 2 OF

Southern Photo Print & Supply Co., Greensboro, N. C. 27406 800 642