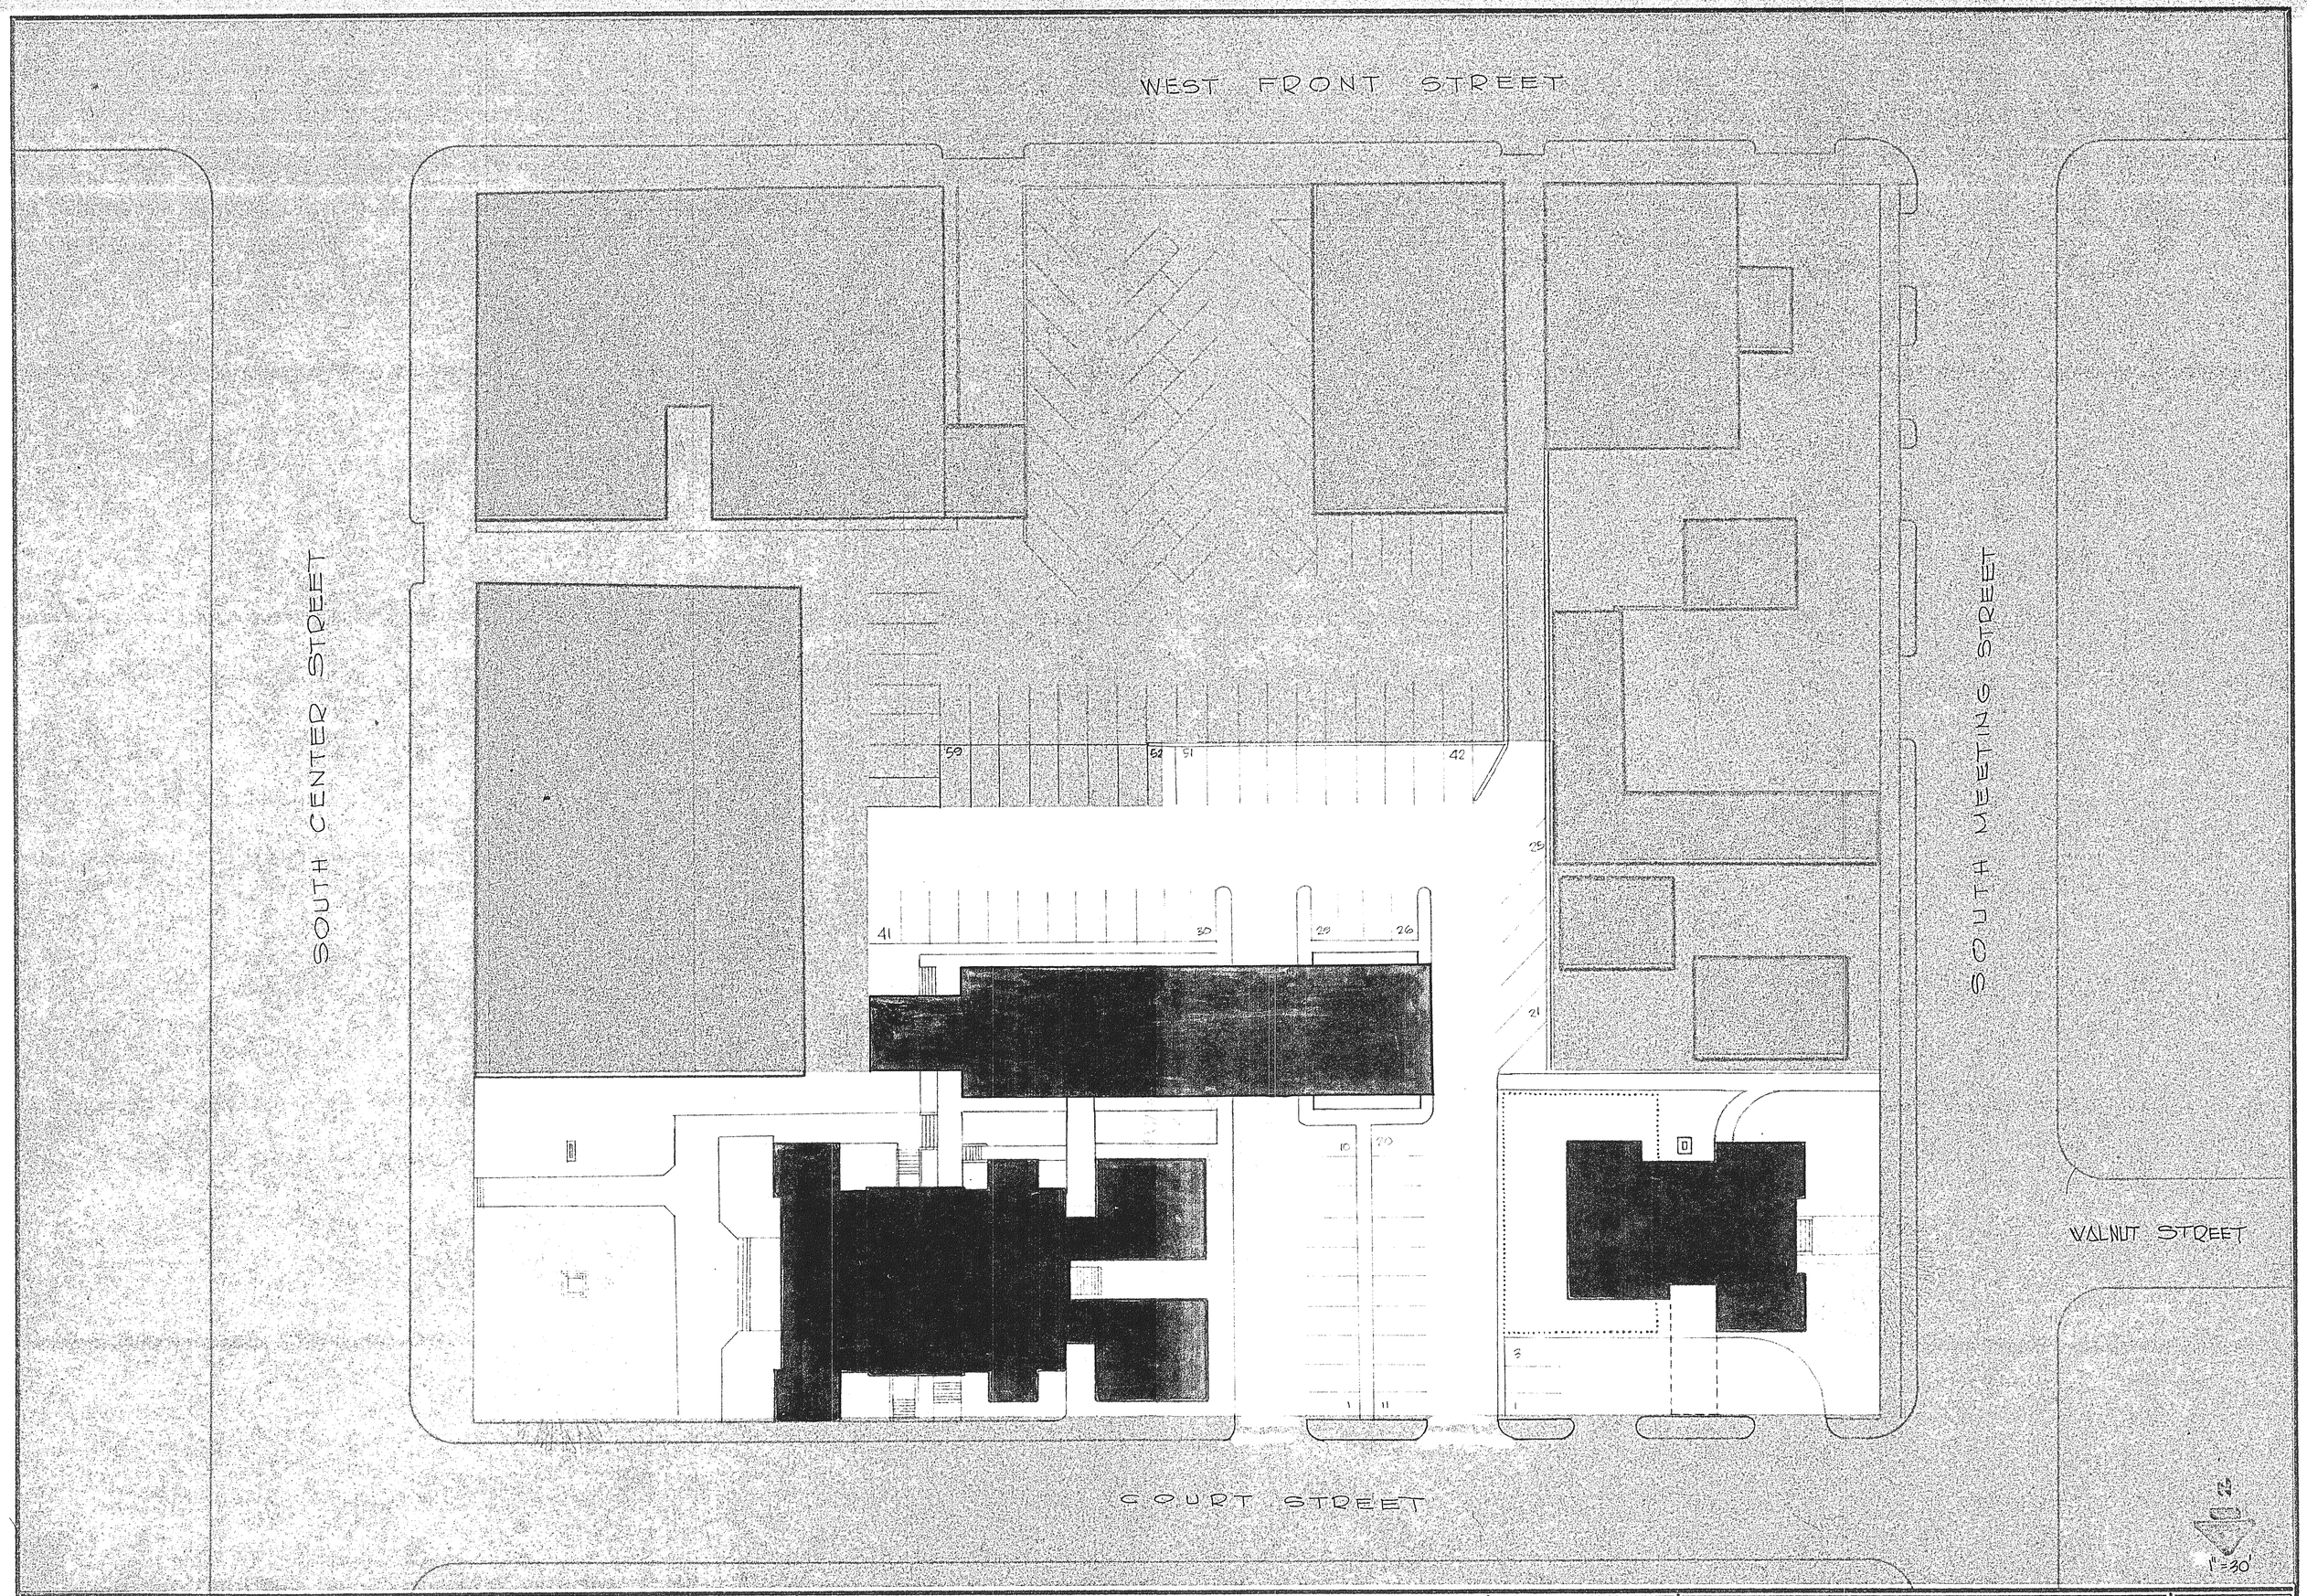

PROPOSED MASTER PLAN of "COURTHOUSE SQUARE"

DATE	
DRAWN	PEGRAM
CHECKED	
PROJ. NO.	

ADAMS and PEGRAM
ENGINEERS • ARCHITECTS
STATESVILLE, NORTH CAROLINA

SHEET NO. 15 OF SEE PLANS "A"