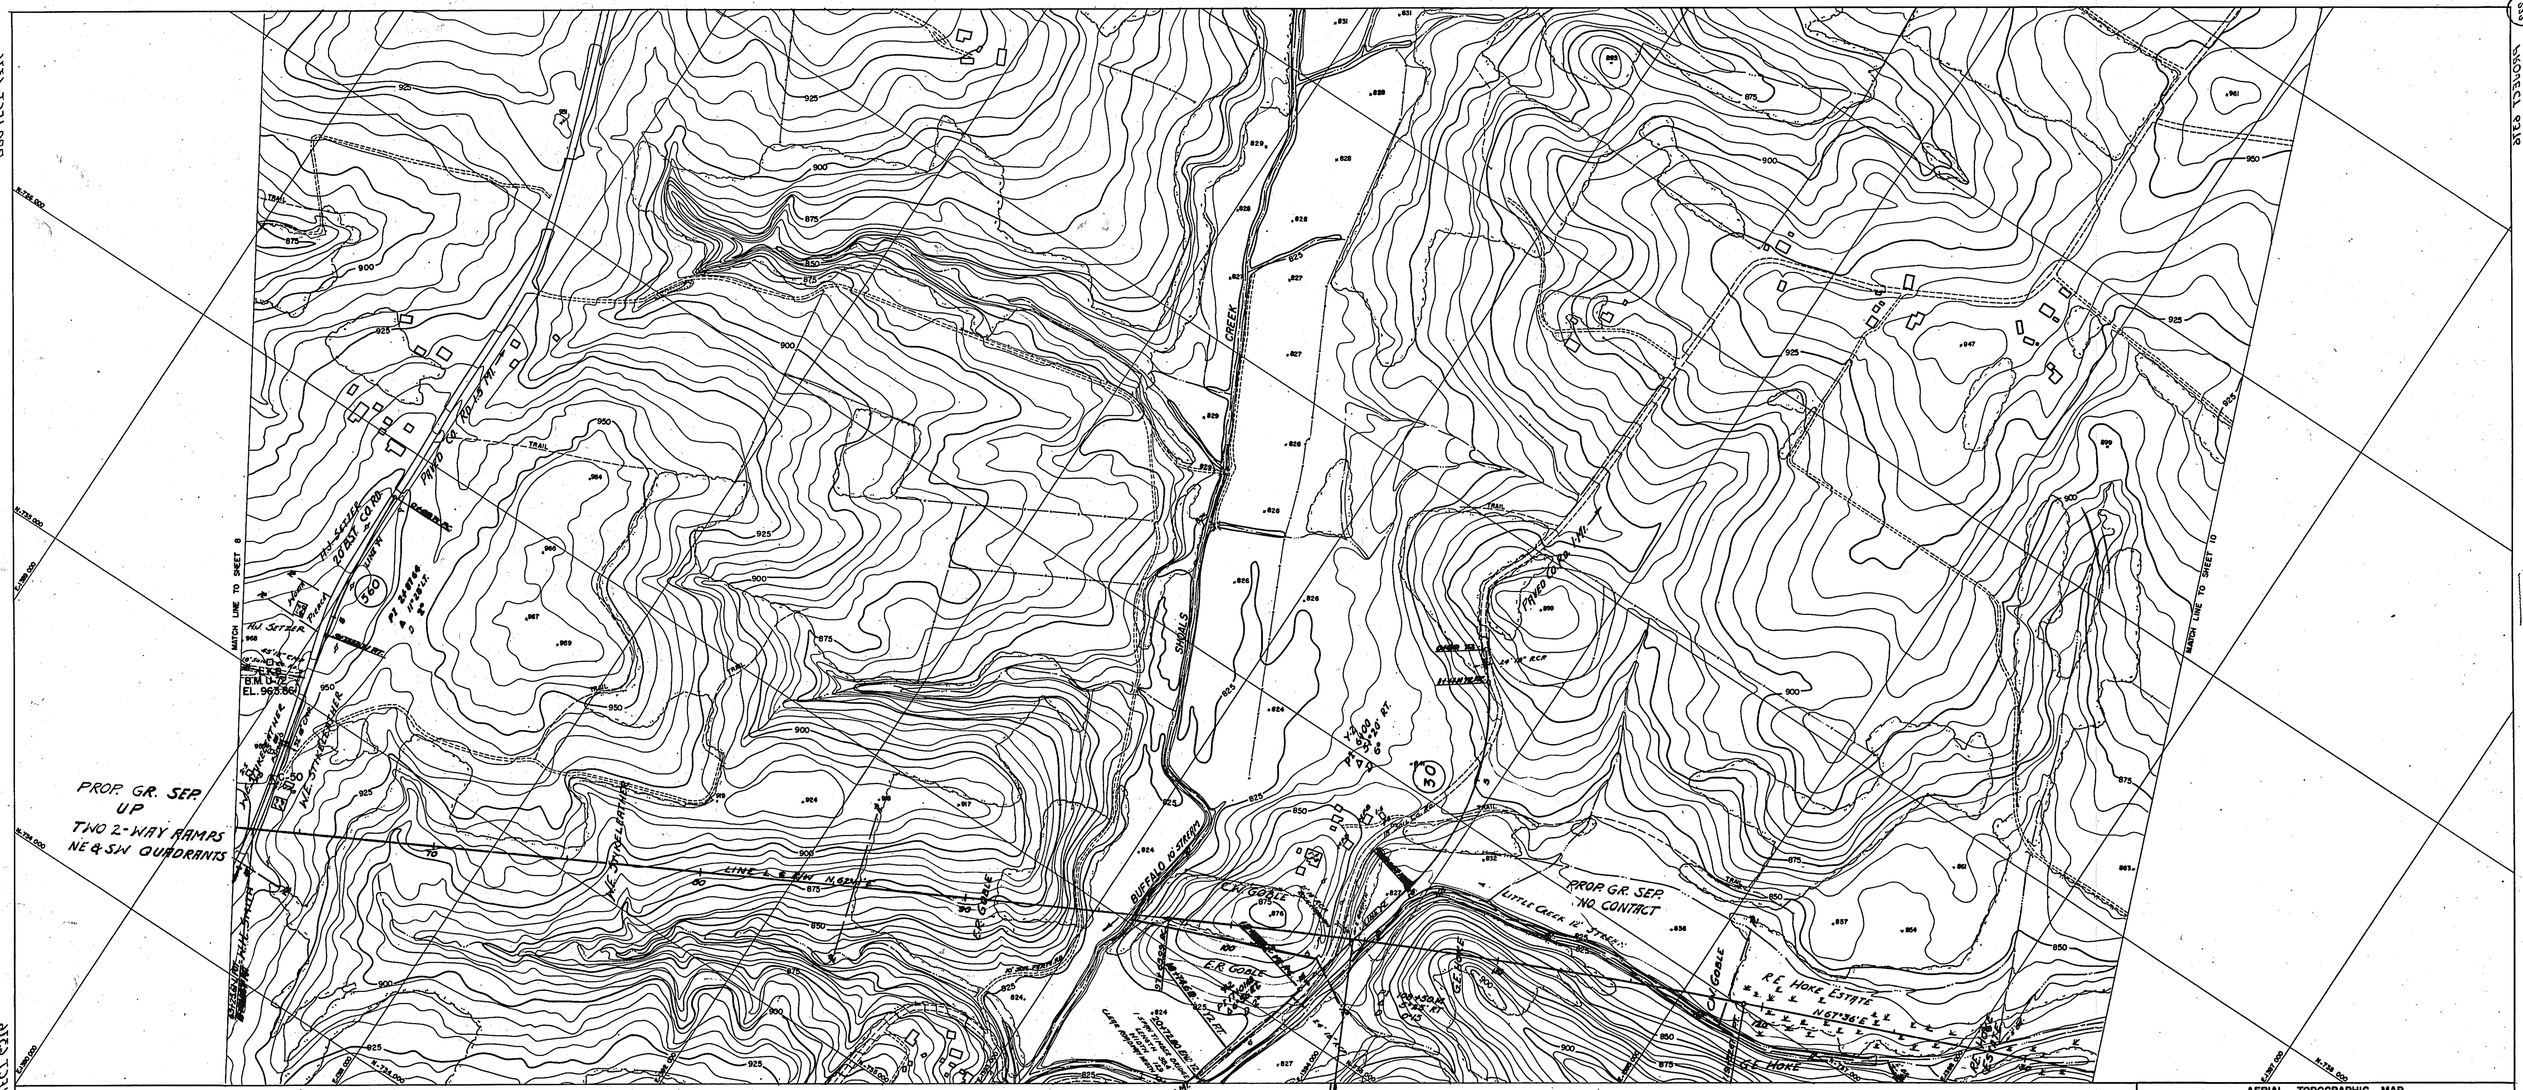
MATCH LINE TO SHEET 8
MATCH LINE TO SHEET 10
PROP. GR. SEP
UP
TWO 2-WAY RAMPS
NE & SW QUADRANTS
PROP. GR. SEP.
NO CONTACT
LITTLE CREEK 12" STREET
BUFFALO CREEK
SHOALS
POND CR. (0.13 MI.)
POND CR. (0.11 MI.)
FOREST CORP.
B.M. D-2
EL. 962.861
CH. GOBLE
E.R. GOBLE
R.E. HOKE ESTATE
N 67°36' E
SOUTHERN RAILWAY
SOUTH BOUND
SOUTH CR. (0.12 MI.)
SOUTH CR. (0.12 MI.)
SOUTH CR. (0.12 MI.)