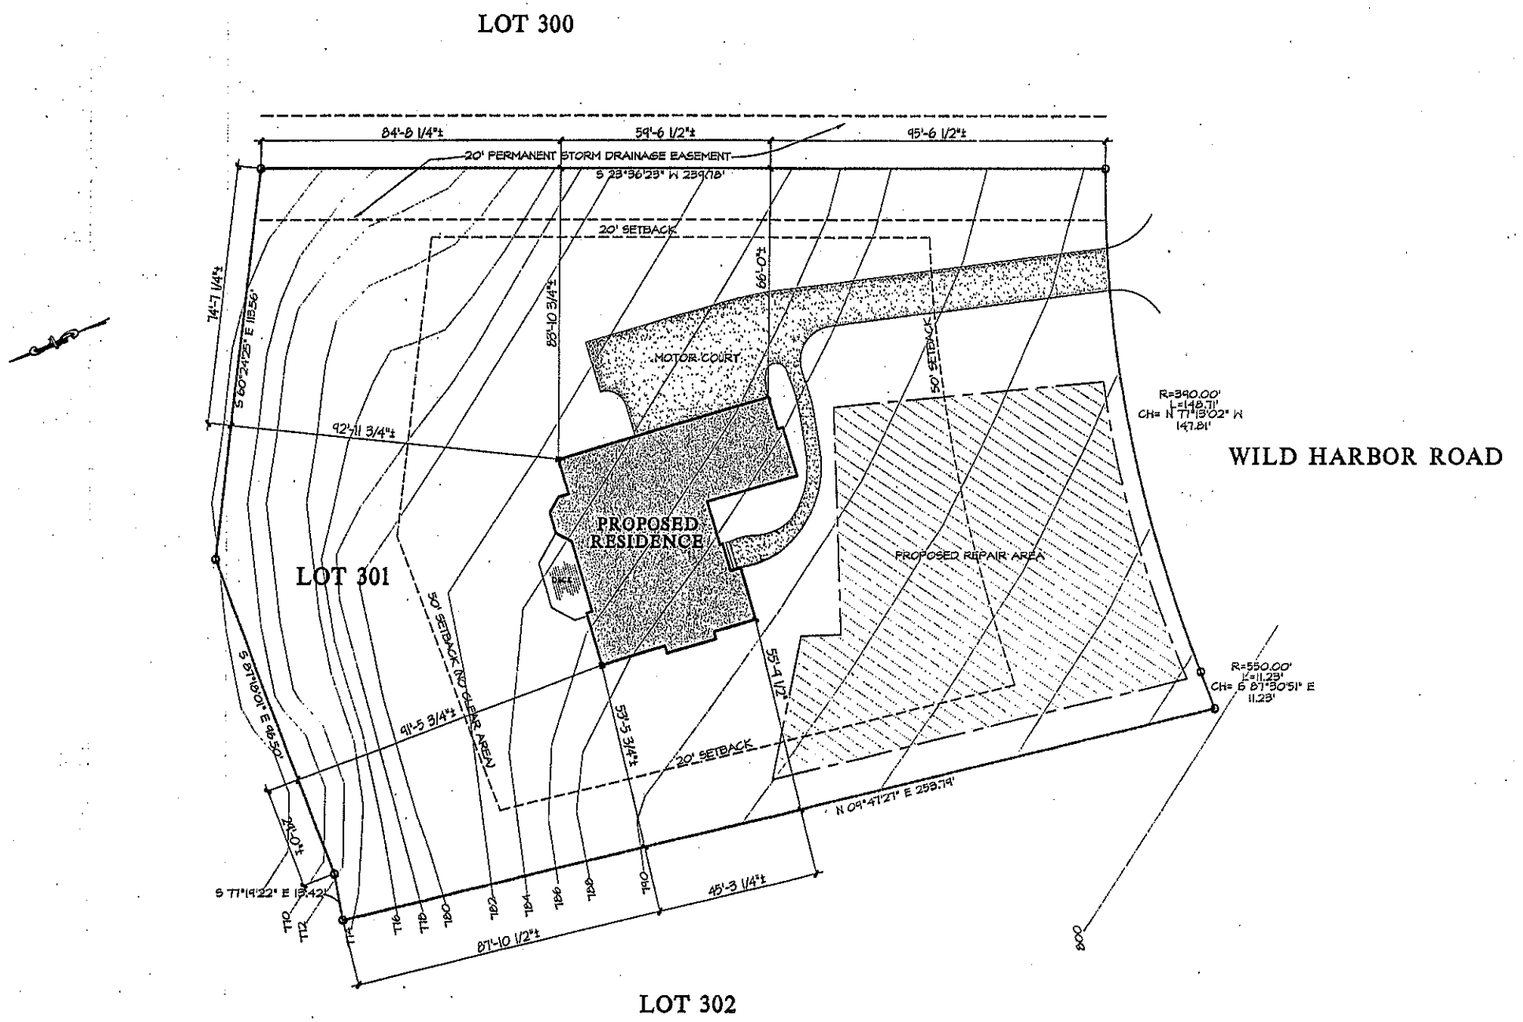

Acknowledgement Of Plans Submittal ONLY!
[4 BDRM]
Date 2/20/03
Date 2/20/03

CarolinaDesignGroup
10602 Bailey Road
Suite A
Cornelius, NC 28031
voice: 704-895-7805
fax: 704-895-0509
email: carolina@carolinadesigngroup.com
Committed to Design Excellence

A NEW RESIDENCE BY
DIBBLE CUSTOM HOMES
Lot 301 Wild Harbor Road The Point

SEAL

DRAWN BY	DATE
Jon Rogers	12/10/02

DRAWING TITLE: SITE PLAN

SCALE: 1" = 20'

SHEET NO: 2 OF 16 SHEETS

© Copyright, Carolina Design Group, Inc. - 2002