	LOT 57	
115	S58-43E	36.00
116	S53-47E	58.22
117	S63-26E	60.78
118		
	LOT 58	
118	S81-03E	12.00
119	N87-24E	89.82
120	S63-39E	60.19
121		
	LOT 58 TO LOT 66	
121	S59-16E	19.00
122	S79-49E	17.09
123	S49-32E	35.51
124	S64-27E	28.98
125	S85-06E	51.77
126	S44-54E	18.03
127	N74-50E	20.12
128	S80-48E	52.04
129	S84-18E	30.15
130	S47-38E	17.49
131	N87-20E	20.57
132	N81-37E	156.01
133	N73-03E	18.03
134	N33-26E	20.88
135	N04-42W	57.47
136	N59-56W	86.82
137	N75-23W	154.25
138		
	LOT 66	
138	N55-23W	152.19
139		
	LOT 67	
139	N46-31W	149.35
140	N71-28W	67.47
141		

	LOT 68	
141	N53-44W	62.64
142	N32-08W	70.26
143	N22-58W	44.09
144	N15-12E	55.04
145	N19-54W	23.85
146	N37-36E	27.97
147	N64-06E	15.81
148	S88-56E	60.67
149	N82-32E	73.00
150	N66-53E	25.96
151	S59-13E	11.31
152		
	LOT 68 TO LOT 73	
152	S68-11E	17.49
153	S89-25E	35.51
154	N65-40E	68.55
155	N86-34E	55.08
156	N69-02E	33.02
157	N48-56E	29.56
158	N48-56E	24.52
159	N67-15E	43.92
160	N53-35W	36.69
161	N75-58W	127.71
162		
	LOT 73	
162	N68-17W	40.05
163	N64-03W	48.53
164	N45-04W	35.90
165	N25-34W	78.05
166		

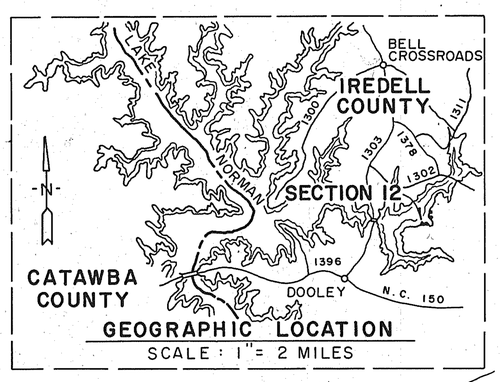

GEOGRAPHIC LOCATION
SCALE : 1" = 2 MILES

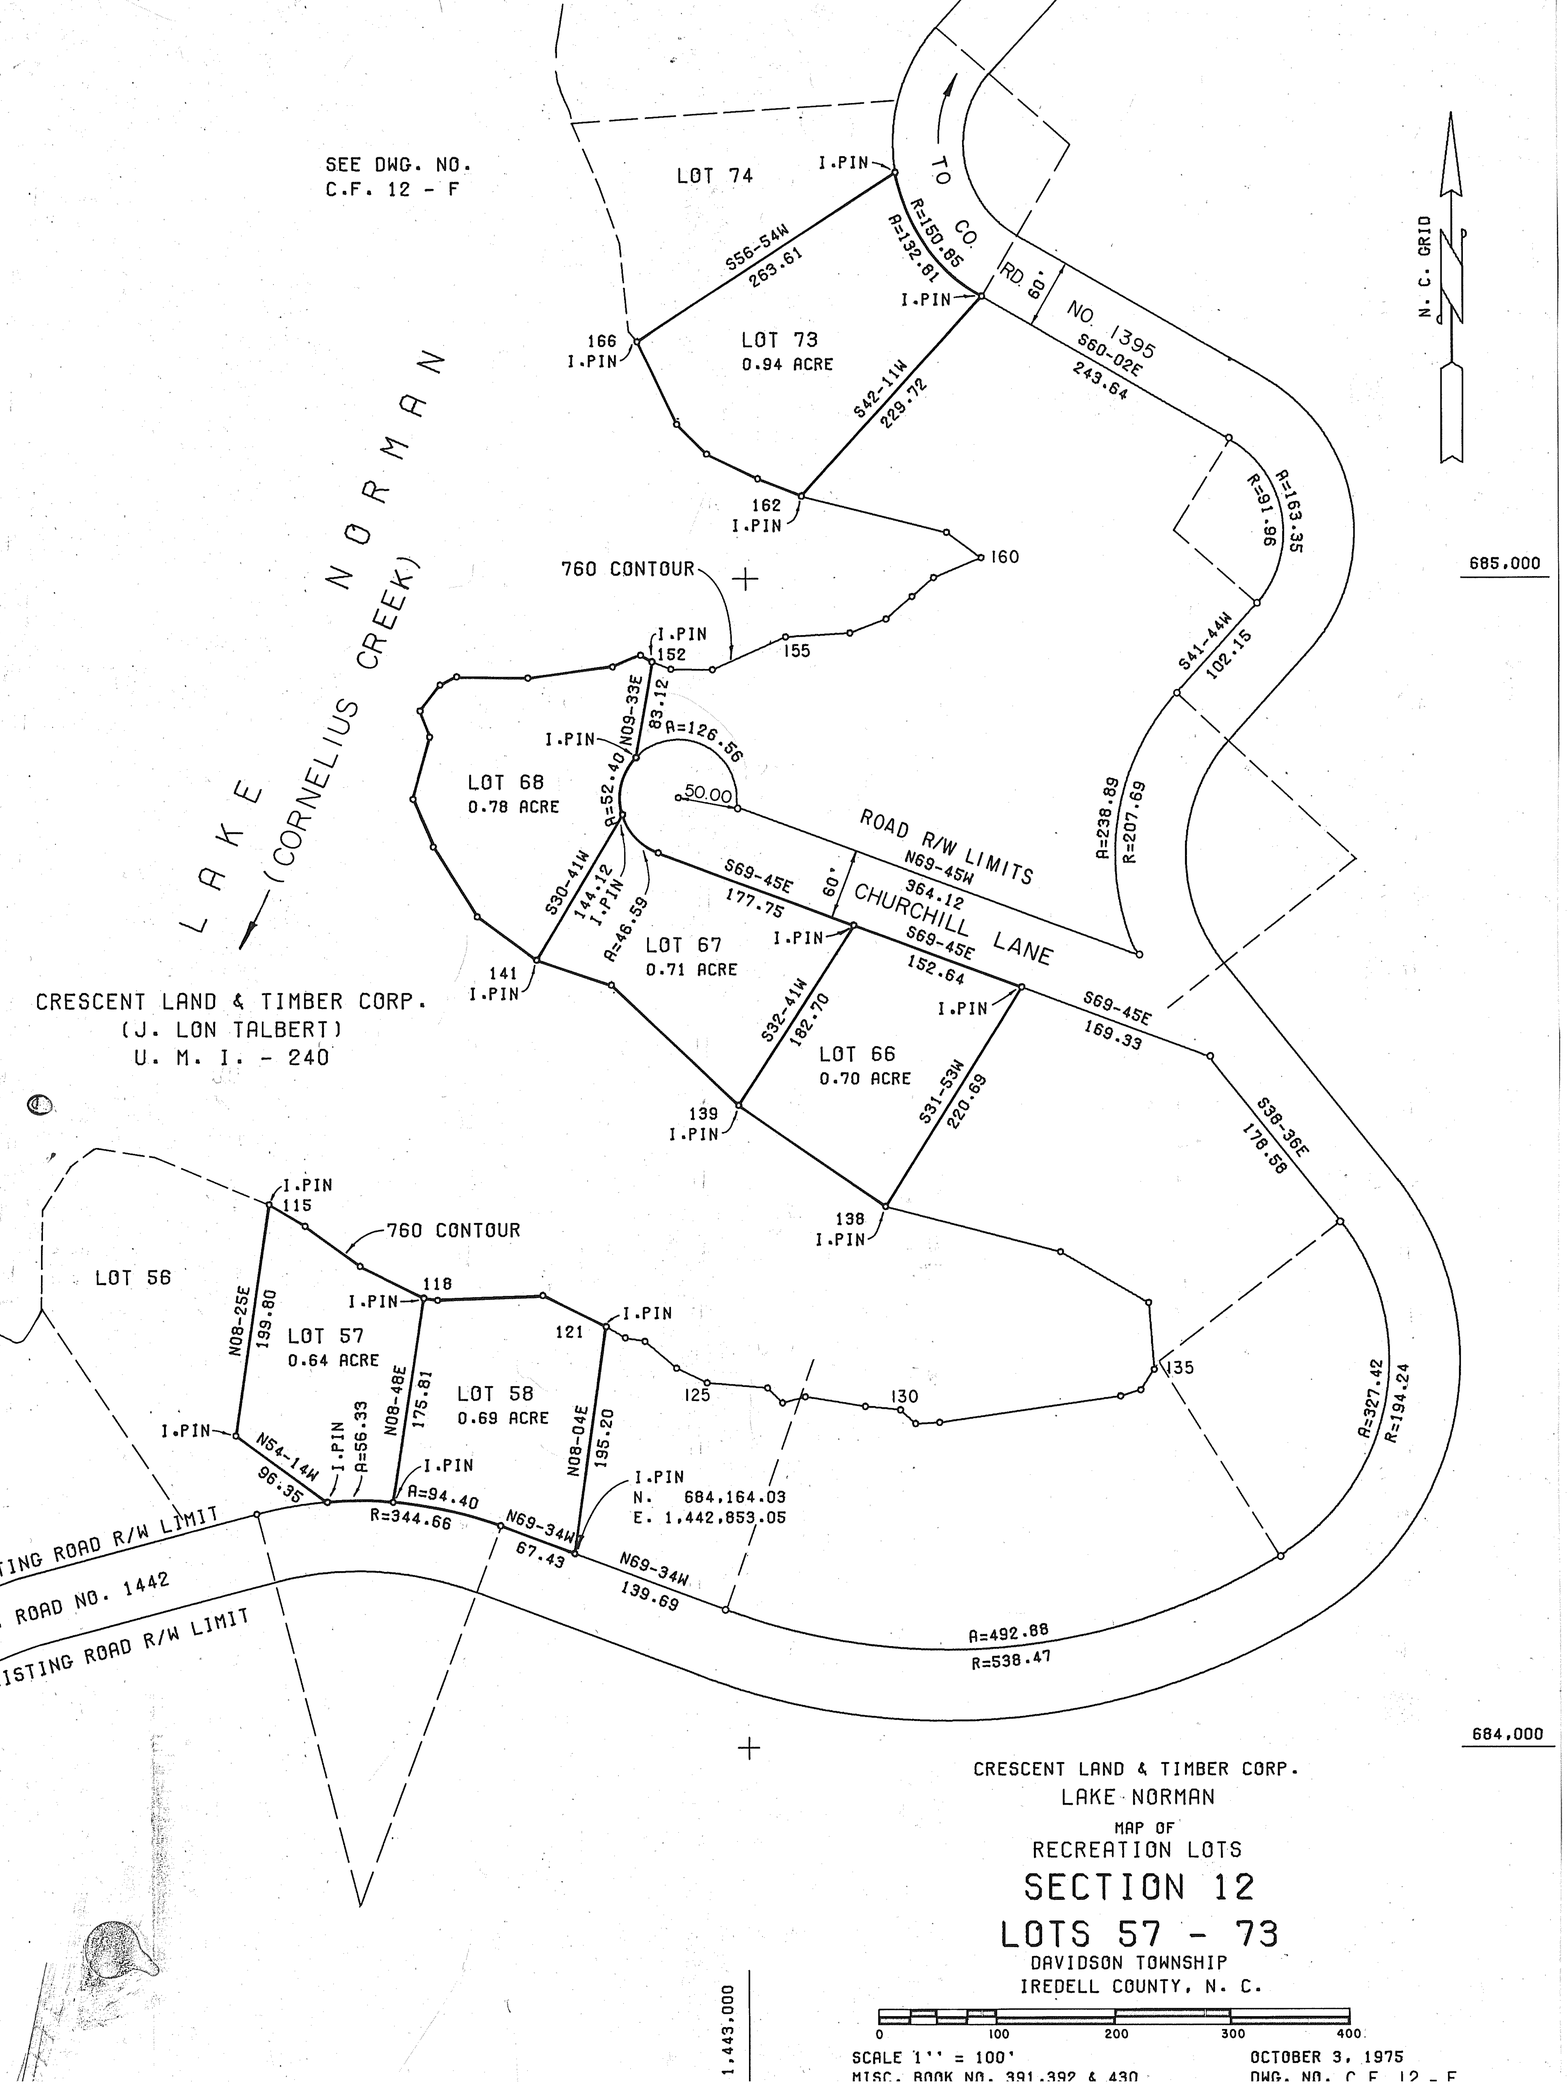

N O T E S . . .

DUKE POWER COMPANY TO CRESCENT LAND & TIMBER CORP. DEED BOOK 481 PAGE 91, DATED MAY 1, 1969

BUILDING SETBACK LINES ARE FEET FROM ROAD RIGHT OF WAY, 50 FEET FROM CONTOUR ELEVATION 760, U.S.G.S. SEA LEVEL DATUM AND 10 FEET FROM SIDE LOT LINE.

ALL STREET CORNER RADII ARE 20 FEET. PROPERTY LINE DISTANCES ARE COMPUTED TO POINT OF INTERSECTION AT STREET CORNERS.

PROPERTY LINES SHOWN WHICH FORM THE EDGE OF LAKE NORMAN FOLLOWS CONTOUR ELEVATION 760. (U.S.G.S. SEA LEVEL DATUM)

CRESCENT LAND & TIMBER CORP.
LAKE NORMAN
MAP OF
RECREATION LOTS
SECTION 12
LOTS 57 - 73
DAVIDSON TOWNSHIP
IREDELL COUNTY, N. C.

0 100 200 300 400

SCALE 1" = 100'
MISC. BOOK NO. 391,392 & 430

OCTOBER 3, 1975
DWG. NO. C.F. 12 - F