	LOT 12	
1–2	S27-13E	160.26
	LOT 13	
2–3	S34-35E	27.47
3–4	S09-31E	56.57
4–5	S02-49W	78.26
	LOT 14	
5–6	S05-05W	103.90
6–7	S13-58E	80.41
	LOT 15	
7–8	S05-18E	52.45
8–9	S32-20E	31.05
9–10	S19-22W	37.98
10–11	S53-06W	54.34
	LOT 16	
11–12	S42-22W	112.13
12–13	S16-34W	74.73
	LOT 17	
13–14	S13-12E	108.04
14–15	S72-16E	74.89
15–16	S57-50W	47.80
16–17	S27-21E	2.45
	LOT 18	
17–18	S06-59W	45.12
18–19	S04-33W	25.50
19–20	S13-33E	42.30
20–21	S30-24E	17.46
21–22	S01-53W	46.53
	LOT 19	
22–23	S21-15W	194.67
	LOT 20	
23–24	S45-44W	167.19
24–25	S79-39W	45.78
25–26	N50-34W	64.85
26–27	N70-24W	74.00

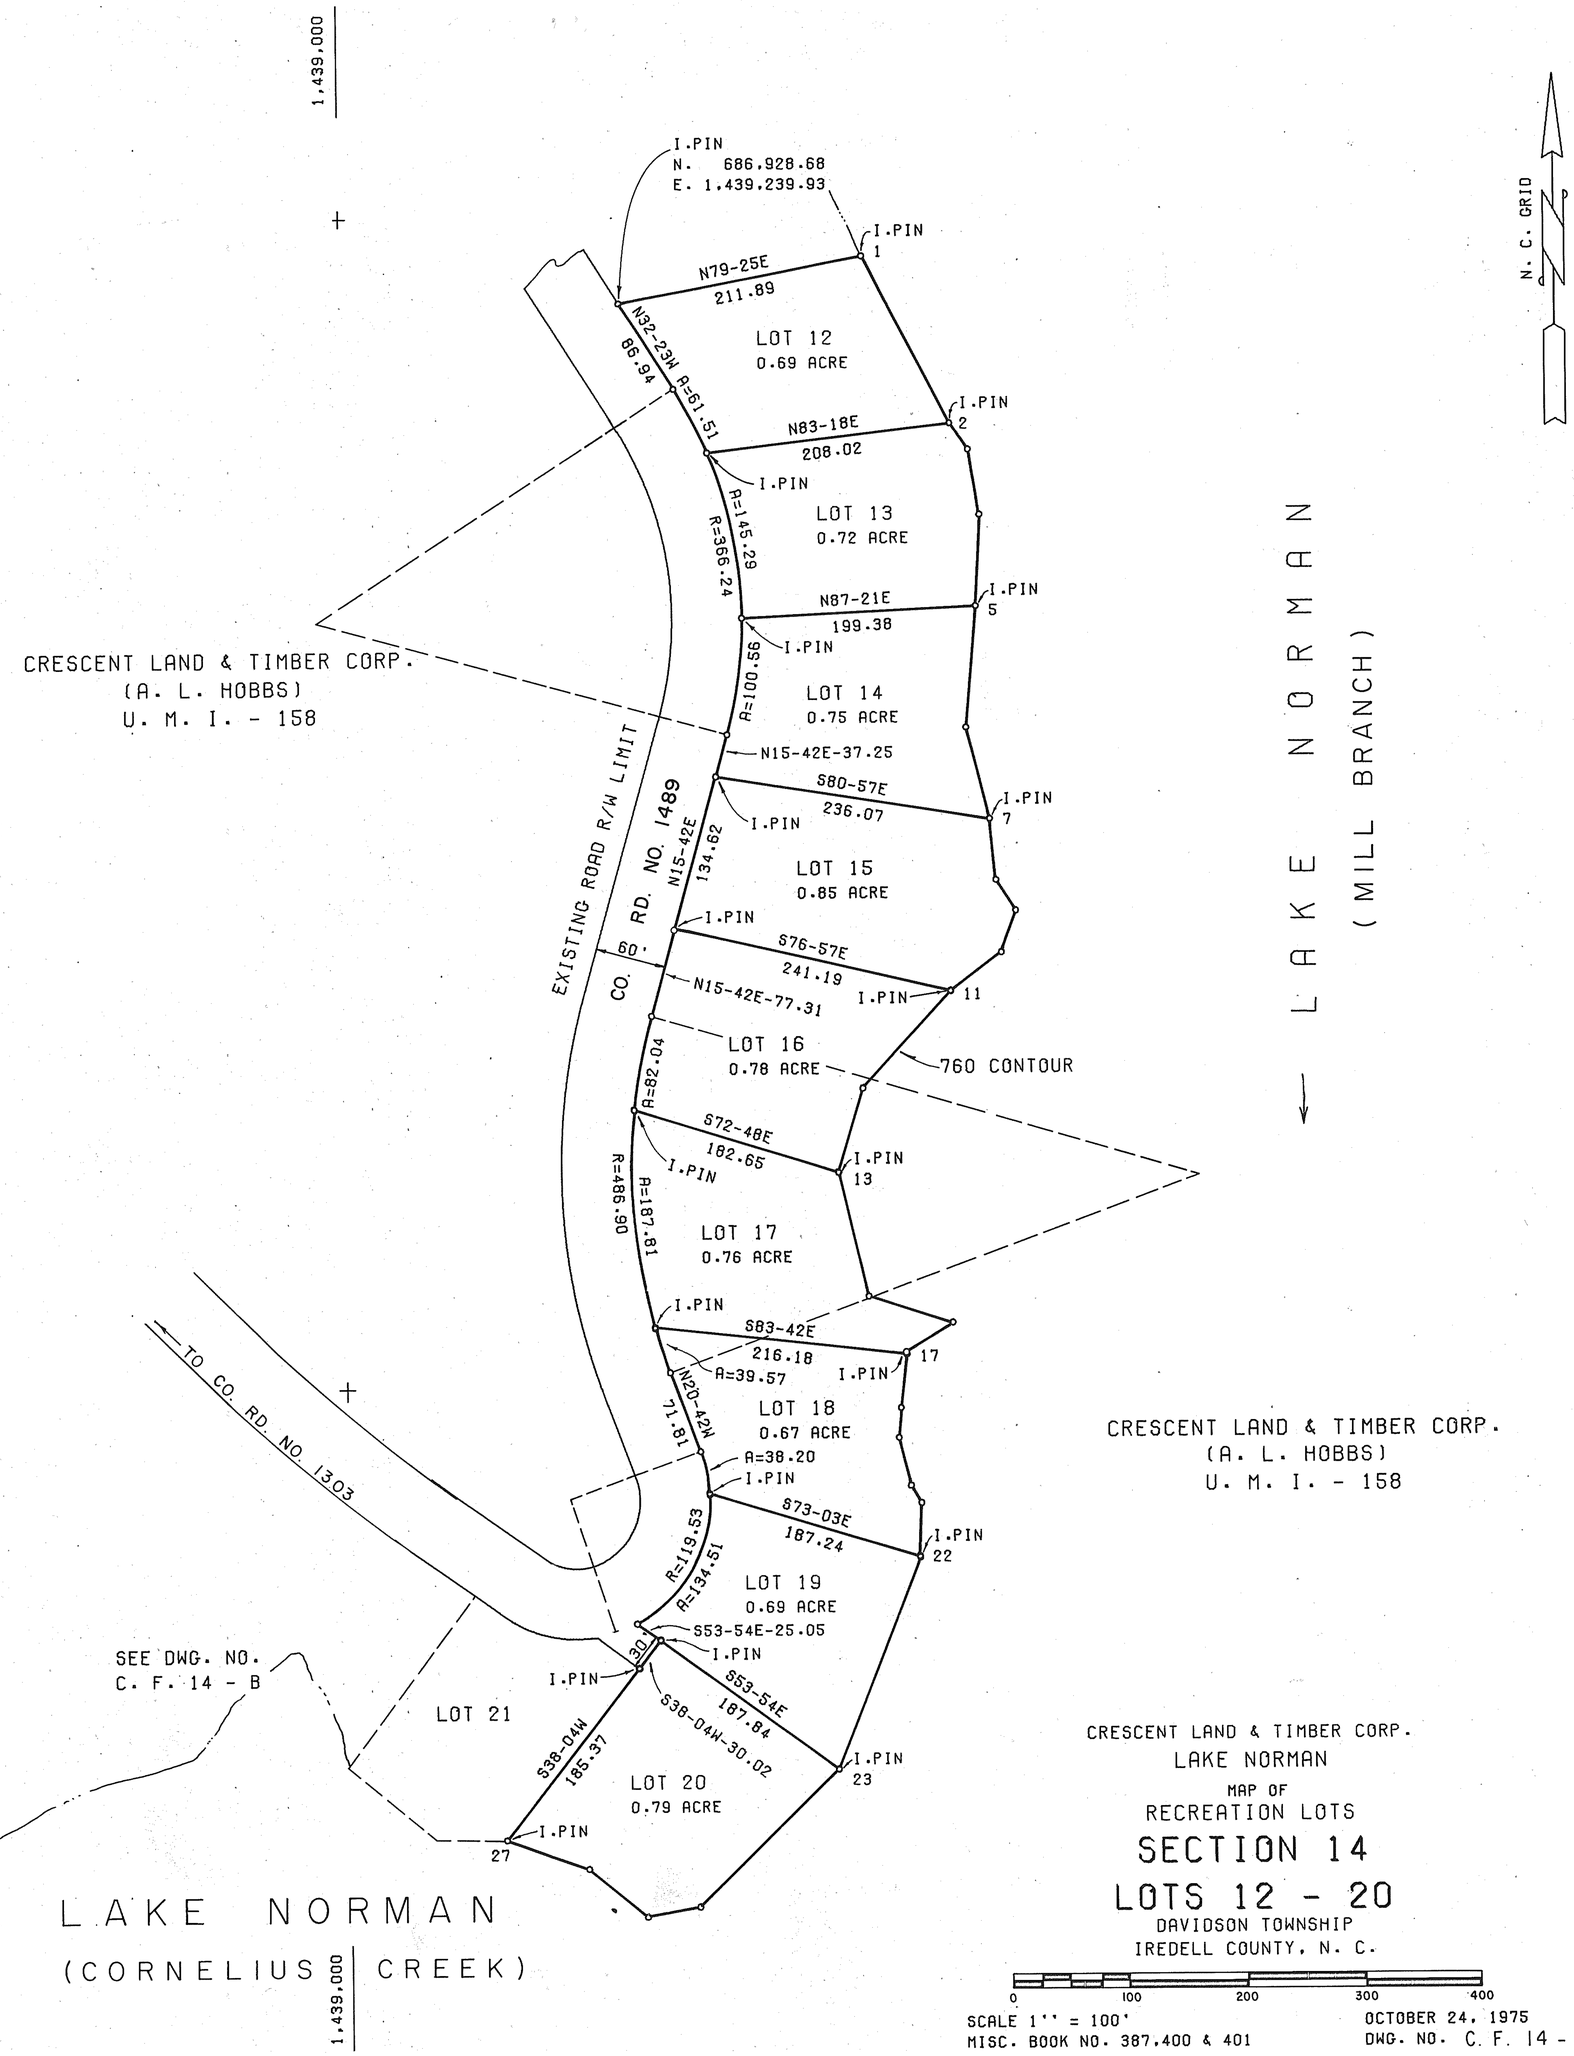

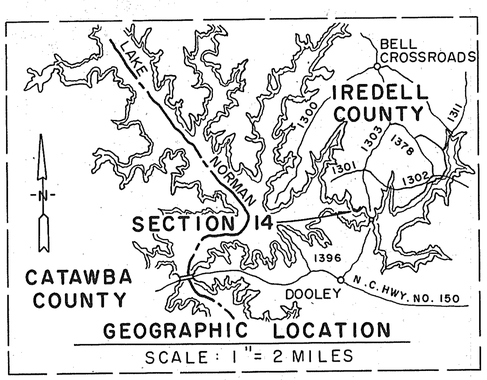

GEOGRAPHIC LOCATION
SCALE: 1" = 2 MILES

NOTES . . .

DUKE POWER COMPANY TO CRESCENT LAND & TIMBER CORP. DEED BOOK 481 PAGE 91, DATED MAY 1, 1969

BUILDING SETBACK LINES ARE FEET FROM ROAD RIGHT OF WAY, 50 FEET FROM CONTOUR ELEVATION 760, U.S.G.S. SEA LEVEL DATUM AND 10 FEET FROM SIDE LOT LINE.

ALL STREET CORNER RADII ARE 20 FEET. PROPERTY LINE DISTANCES ARE COMPUTED TO POINT OF INTERSECTION AT STREET CORNERS.

PROPERTY LINES SHOWN WHICH FORM THE EDGE OF LAKE NORMAN FOLLOWS CONTOUR ELEVATION 760. (U.S.G.S. SEA LEVEL DATUM)

CRESCENT LAND & TIMBER CORP.
LAKE NORMAN
MAP OF
RECREATION LOTS
SECTION 14
LOTS 12 - 20
DAVIDSON TOWNSHIP
IREDELL COUNTY, N. C.

0 100 200 300 400

SCALE 1" = 100'
MISC. BOOK NO. 387,400 & 401

OCTOBER 24, 1975
DWG. NO. C. F. 14 - A