	LOT 21	
27	N88-21W	60.01
28	N50-36W	97.98
29		
	LOT 22	
29	N09-24W	36.04
30	N29-27W	71.57
31	S58-36W	34.12
32	S46-36W	40.20
33	S36-01W	5.98
34		
	LOT 23	
34	S36-01W	49.82
35	S75-05W	93.62
36	S64-35W	37.05
37		
	LOT 24	
37	S62-16W	86.85
38	N75-33W	40.50
39	S63-57W	15.13
40	S78-04W	35.23
41	N79-13W	28.65
42	S61-14W	33.54
43	S43-54W	23.71
44	S53-06W	22.14
45	S20-27W	40.21
46	S67-42W	36.35
47	N82-29W	29.56
48		

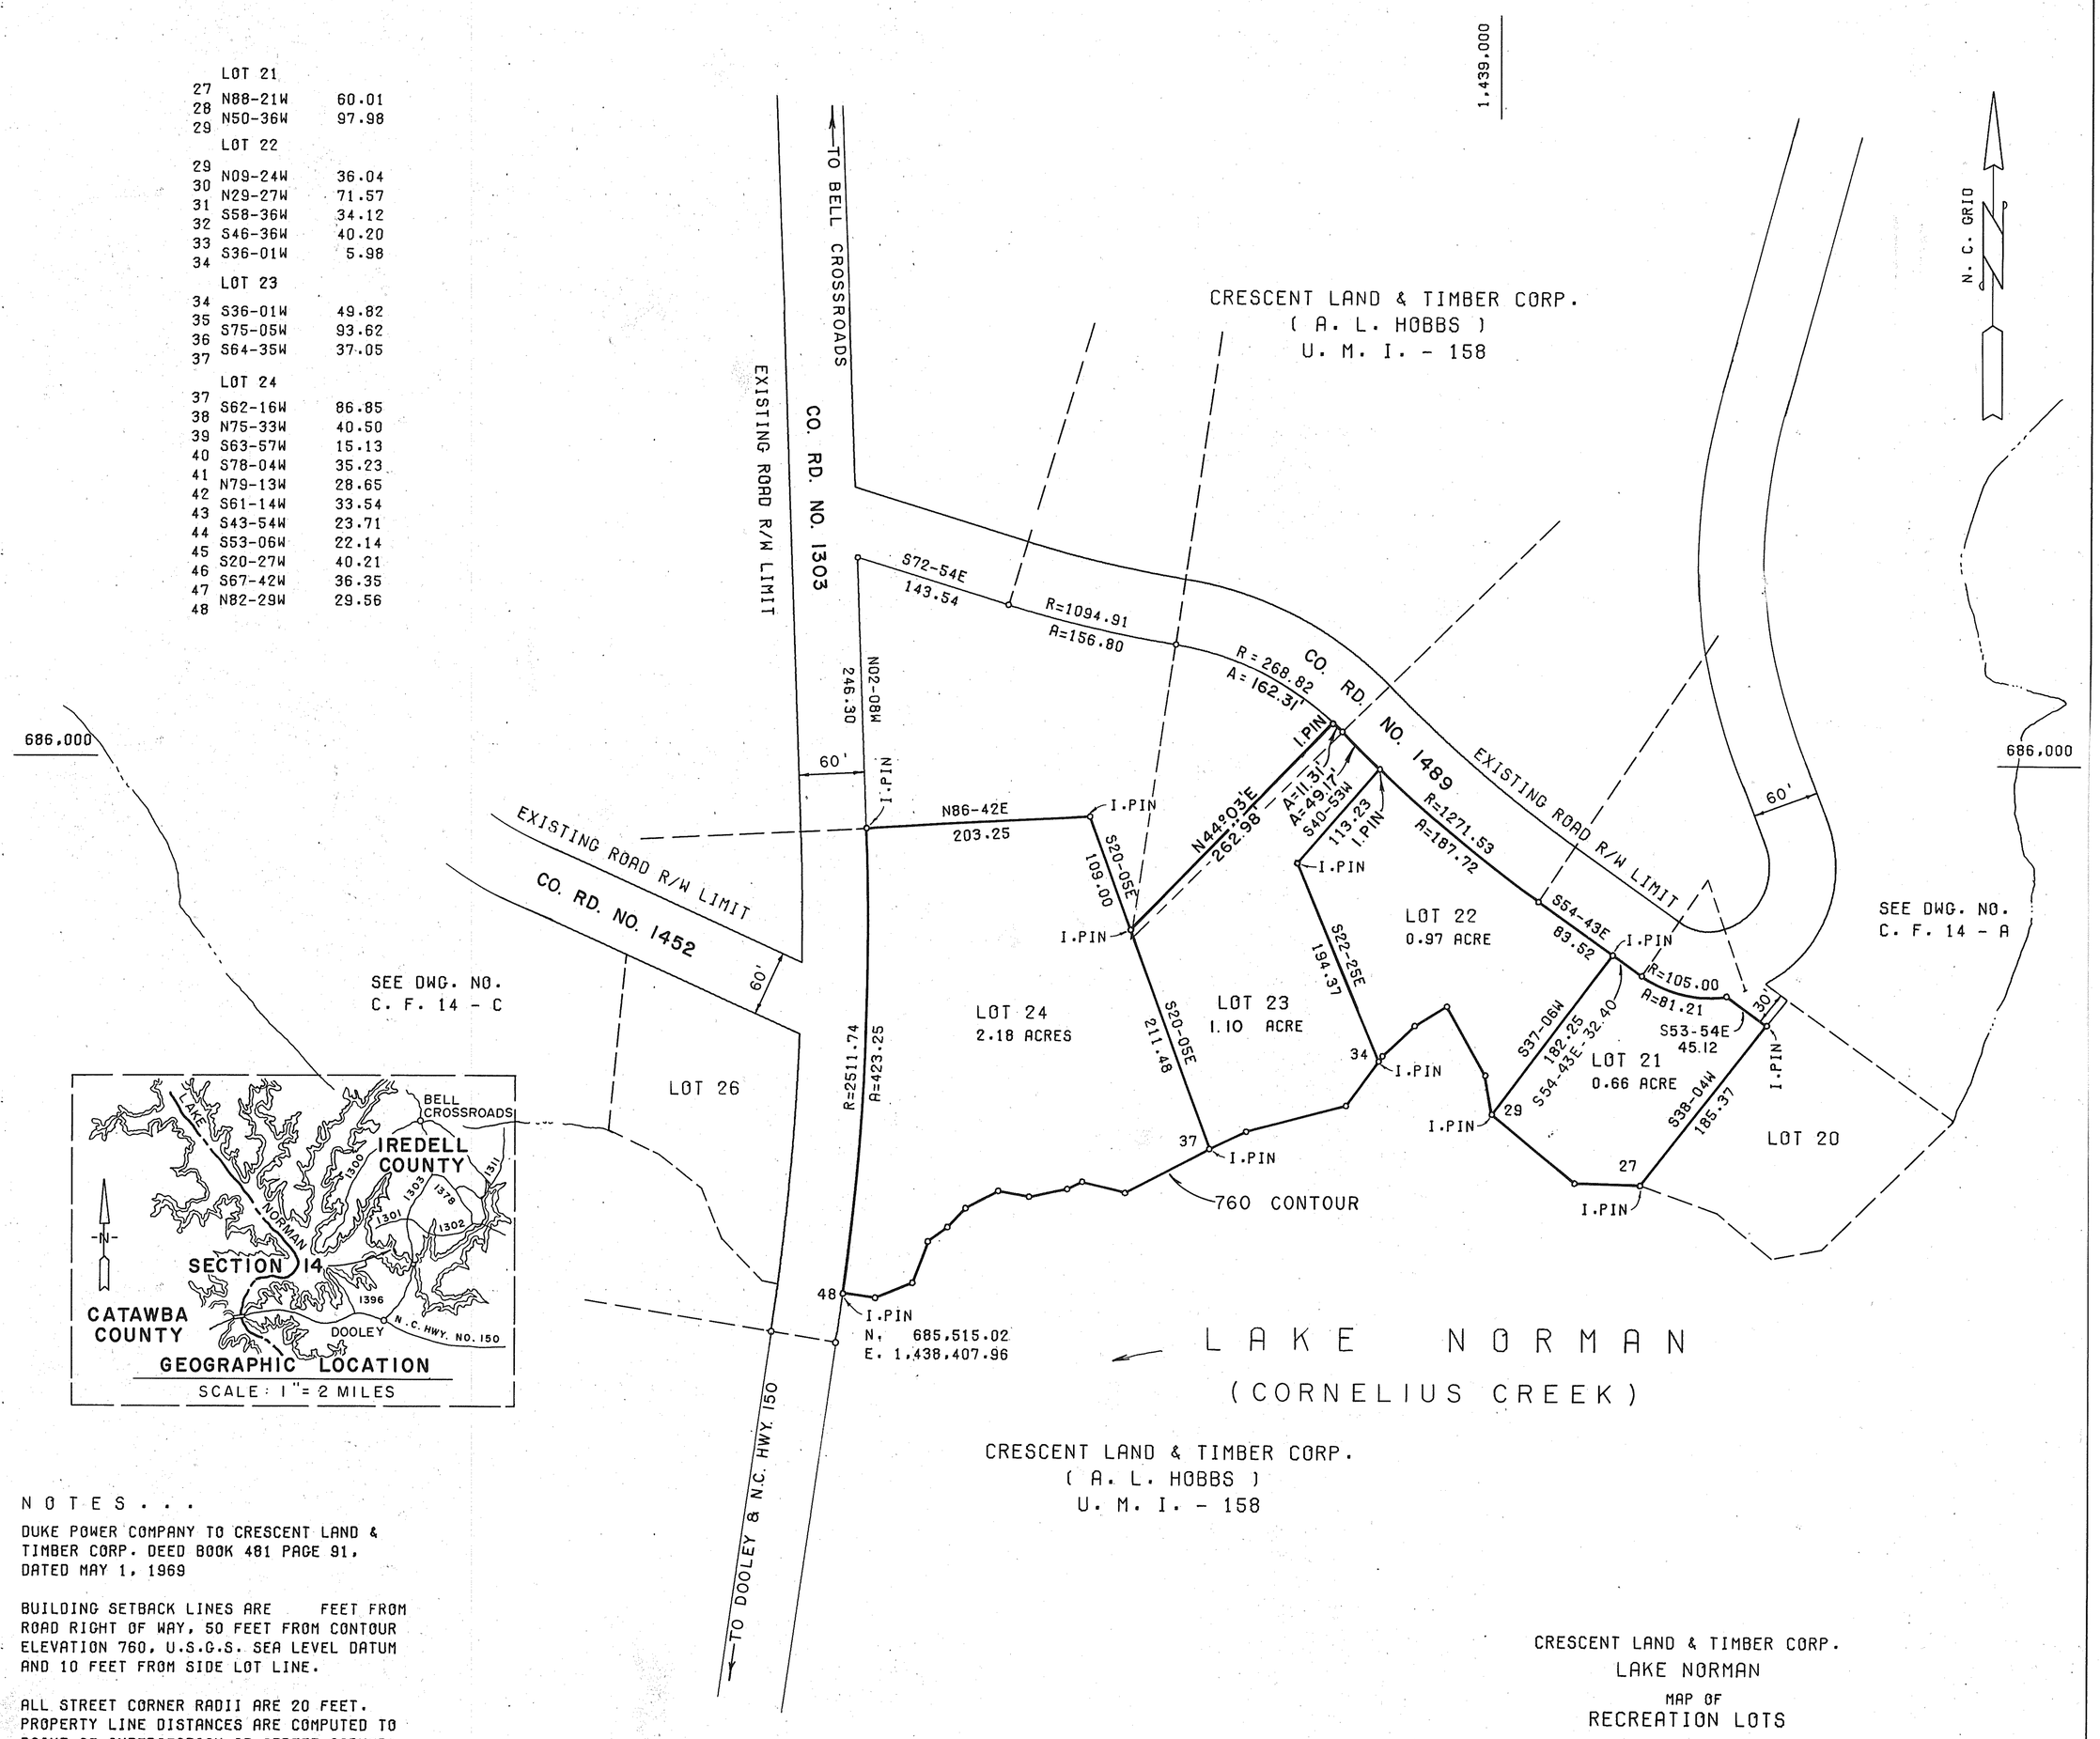

N O T E S . . .

DUKE POWER COMPANY TO CRESCENT LAND & TIMBER CORP. DEED BOOK 481 PAGE 91, DATED MAY 1, 1969

BUILDING SETBACK LINES ARE FEET FROM ROAD RIGHT OF WAY, 50 FEET FROM CONTOUR ELEVATION 760, U.S.G.S. SEA LEVEL DATUM AND 10 FEET FROM SIDE LOT LINE.

ALL STREET CORNER RADII ARE 20 FEET. PROPERTY LINE DISTANCES ARE COMPUTED TO POINT OF INTERSECTION AT STREET CORNERS.

PROPERTY LINES SHOWN WHICH FORM THE EDGE OF LAKE NORMAN FOLLOWS CONTOUR ELEVATION 760. (U.S.G.S. SEA LEVEL DATUM)

CRESCENT LAND & TIMBER CORP.
LAKE NORMAN
MAP OF
RECREATION LOTS
SECTION 14
LOTS 21 - 24
DAVIDSON TOWNSHIP
IREDELL COUNTY, N. C.

0 100 200 300 400

SCALE 1" = 100'
MISC. BOOK NO. 387, 400 & 401

OCTOBER 24, 1975
DWG. NO. C. F. 14 - B