	LOT 26	
1		
2	N82-30W	14.20
3	N42-55W	52.95
4	N22-30W	48.84
5	N51-23W	50.13
6	N65-06W	50.36
	LOT 27	
6		
7	N84-29W	84.88
8	S89-18W	65.12
	LOT 28	
8		
9	S82-07W	62.14
10	N50-33W	34.48
11	N44-41W	117.06
	LOT 29	
11		
12	N36-37W	99.94
13	N39-31W	16.88
14	N05-28W	34.93
15	N22-39W	29.07
	LOT 30	
15		
16	N34-20W	96.51
17	N42-24W	56.22

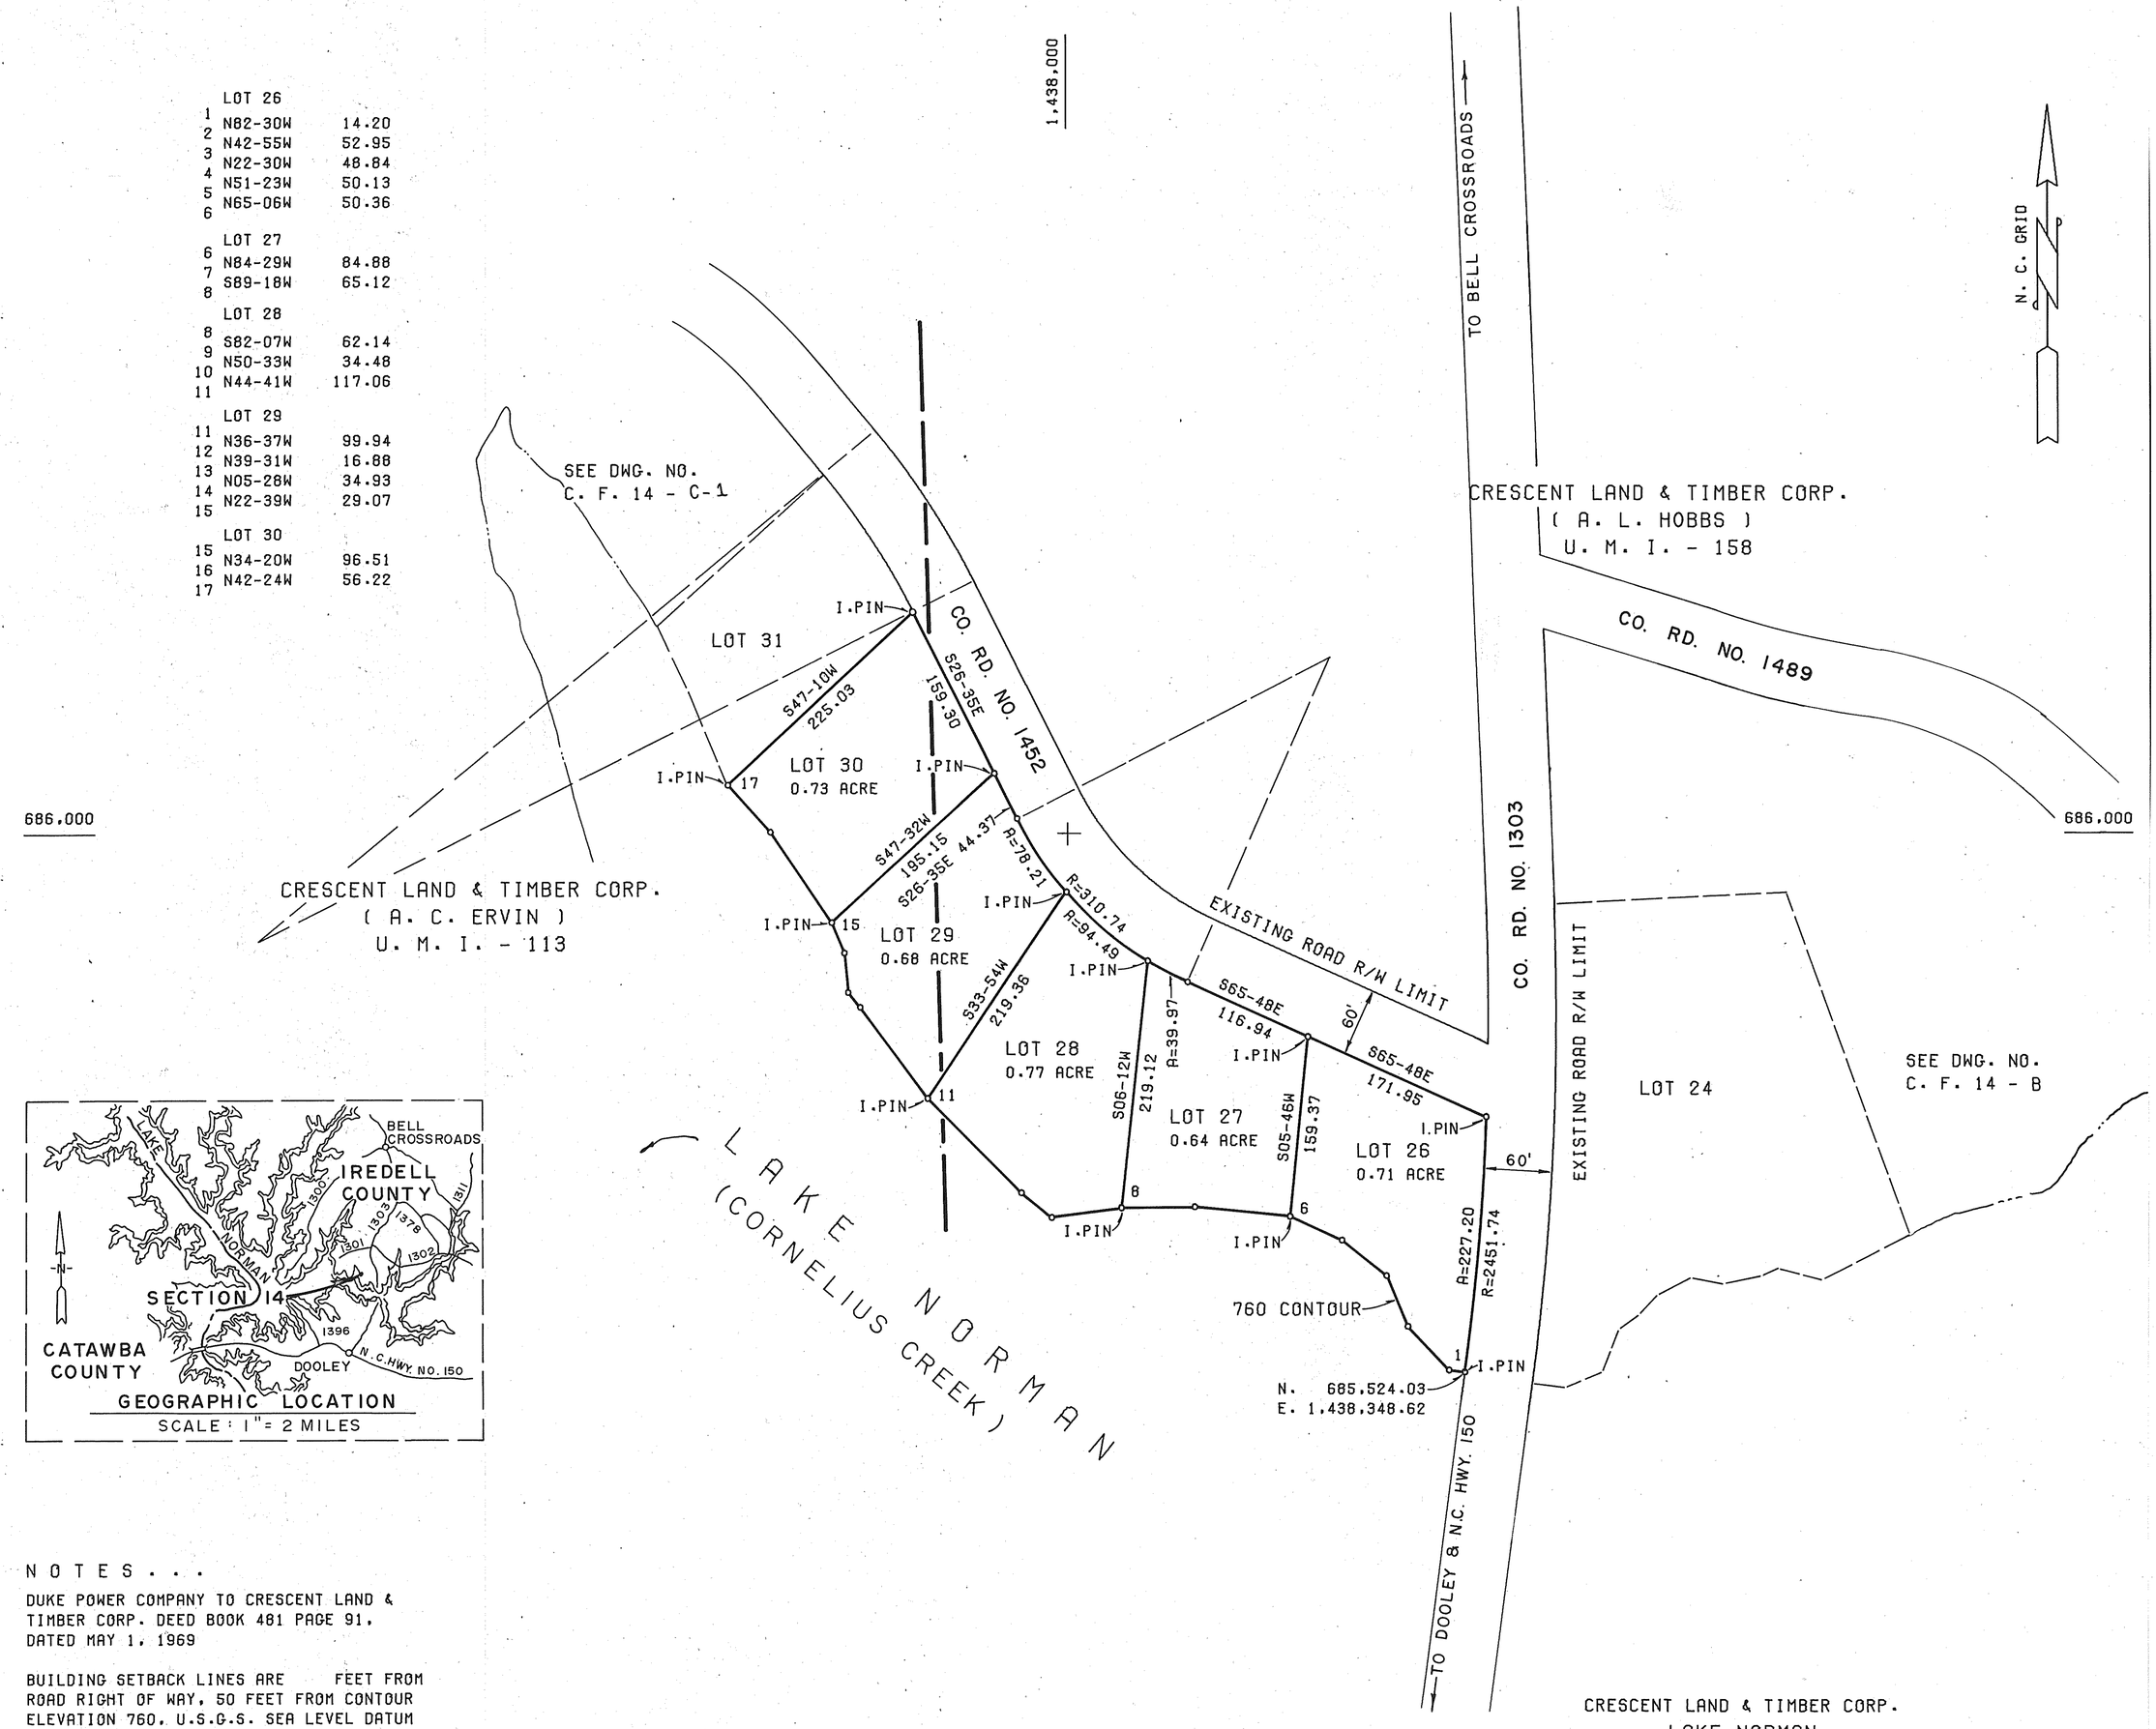

N O T E S . . .

DUKE POWER COMPANY TO CRESCENT LAND & TIMBER CORP. DEED BOOK 481 PAGE 91, DATED MAY 1, 1969

BUILDING SETBACK LINES ARE FEET FROM ROAD RIGHT OF WAY, 50 FEET FROM CONTOUR ELEVATION 760, U.S.G.S. SEA LEVEL DATUM AND 10 FEET FROM SIDE LOT LINE.

ALL STREET CORNER RADII ARE 20 FEET. PROPERTY LINE DISTANCES ARE COMPUTED TO POINT OF INTERSECTION AT STREET CORNERS.

PROPERTY LINES SHOWN WHICH FORM THE EDGE OF LAKE NORMAN FOLLOWS CONTOUR ELEVATION 760. (U.S.G.S. SEA LEVEL DATUM)

CRESCENT LAND & TIMBER CORP.

LAKE NORMAN

MAP OF

RECREATION LOTS

SECTION 14

LOTS 26 - 30

DAVIDSON TOWNSHIP

IREDELL COUNTY, N. C.

0 100 200 300 400

SCALE 1" = 100'

MISC. BOOK NO. 387, 400 & 401

OCTOBER 17, 1975

DWG. NO. C. F. 14 - C