	LOT 41	
44	S79-49W	78.70
45	S87-01W	40.11
46	N21-21W	83.31
47		
	LOT 42	
47	N21-21W	13.02
48	N87-54W	113.60
49	N32-59W	84.21
50		
	LOT 43	
50	N37-29W	171.64
51	N14-00W	36.52
52	N27-46E	59.03
53	N31-51E	35.17
54		
	LOT 44	
54	N42-47E	86.41
55	N55-08E	100.50
56		
	LOT 44 TO LOT 48	
56	N31-40E	44.83
57	N63-12E	51.62
58	N05-12W	45.00
59	N31-40E	11.00
60	N21-19W	28.52
61	S53-54W	32.56
62	S67-42W	14.42
63	S72-36W	53.43
64	N32-24W	13.93
65	S74-21W	40.11
66		
	LOT 48	
66	S87-21W	62.54
67	N88-20W	56.56
68	N72-51W	60.01
69	N45-20W	33.54
70	N24-14W	36.43
71	N13-39W	45.10
72	N01-37W	90.93
73		

686,000

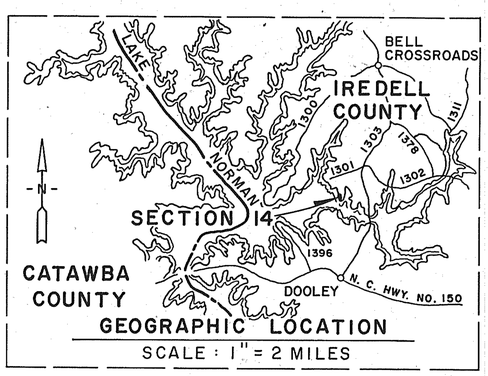

N O T E S . . .

DUKE POWER COMPANY TO CRESCENT LAND & TIMBER CORP. DEED BOOK 481 PAGE 91, DATED MAY 1, 1969

BUILDING SETBACK LINES ARE FEET FROM ROAD RIGHT OF WAY, 50 FEET FROM CONTOUR ELEVATION 760, U.S.G.S. SEA LEVEL DATUM AND 10 FEET FROM SIDE LOT LINE.

ALL STREET CORNER RADII ARE 20 FEET. PROPERTY LINE DISTANCES ARE COMPUTED TO POINT OF INTERSECTION AT STREET CORNERS.

PROPERTY LINES SHOWN WHICH FORM THE EDGE OF LAKE NORMAN FOLLOWS CONTOUR ELEVATION 760. (U.S.G.S. SEA LEVEL DATUM)

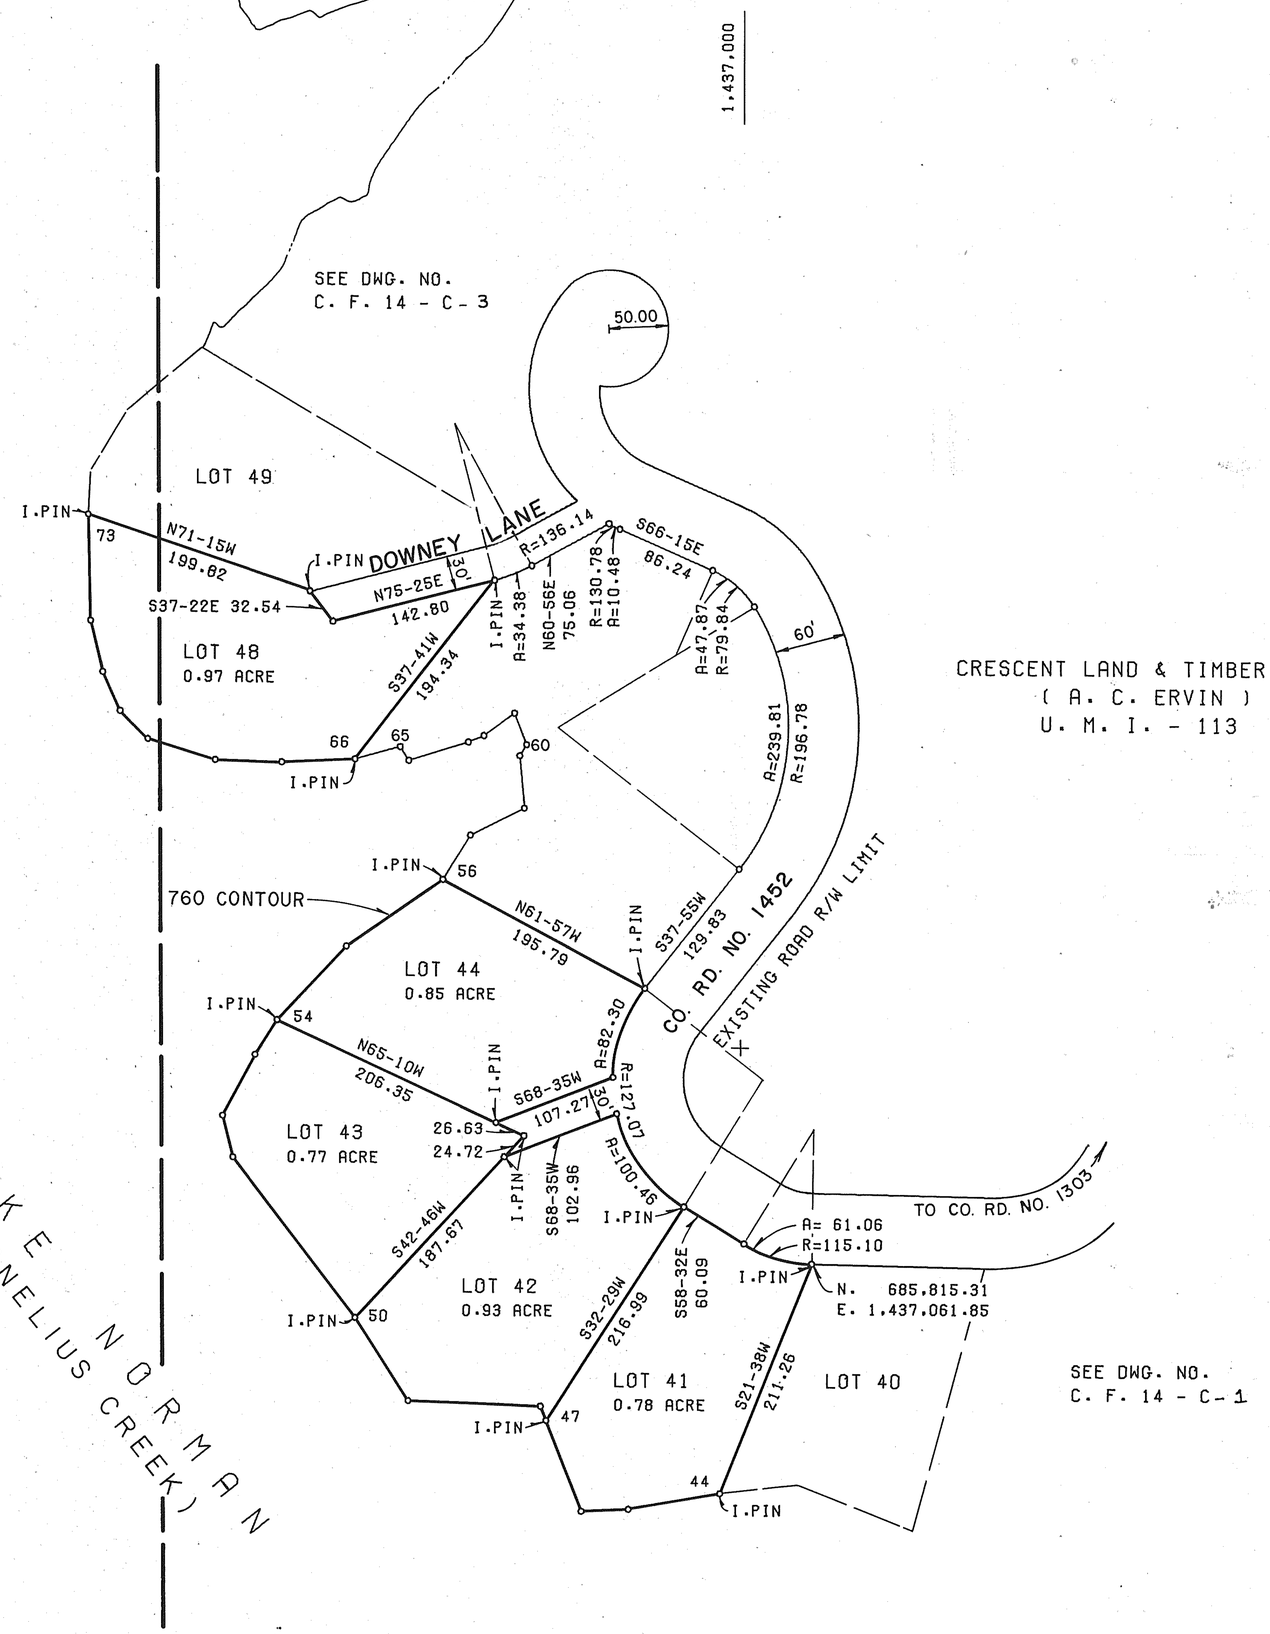

CRESCENT LAND & TIMBER CORP.

LAKE NORMAN

MAP OF

RECREATION LOTS

SECTION 14

LOTS 41 - 48

DAVIDSON TOWNSHIP

IREDELL COUNTY, N. C.

0 100 200 300 400

SCALE 1" = 100'

OCTOBER 17, 1975

MISC. BOOK NO. 387, 400 & 401

DWG. NO. C. F. 14 - C - 2