	LOT 49	
73	N03-17E	37.95
74	N31-02E	61.81
75	N50-21E	81.70
76		
	LOT 50	
76	N23-02E	21.61
77	S71-49E	8.94
78	N44-45E	69.00
79	N23-48E	50.33
80	N60-28E	33.24
81	S63-41E	9.49
82		
	LOT 51	
82	N67-51E	16.82
83	N14-15E	18.79
84	N33-45E	70.35
85	N45-38E	74.35
86		
	LOT 51 TO LOT 59	
86	N34-09E	136.40
87	N56-56E	56.14
88	S72-08W	57.07
89	N56-05W	22.65
90	S06-43E	26.40
91	S46-15W	65.97
92	S75-34W	106.63
93	S68-11W	45.01
94	N52-33W	9.43
95	S69-27W	49.28
96	N29-47W	47.00
97	N56-24E	15.03
98	N38-38W	45.54
99	N34-18W	101.75
100	N21-12W	171.29
101	S62-22W	12.86
102	N11-17W	31.14
103	N01-34W	82.18
104	N03-14E	33.96
105	N34-37E	26.25
106	N16-52E	32.83
107	N00-57W	157.99
108	S17-11W	157.96
109		

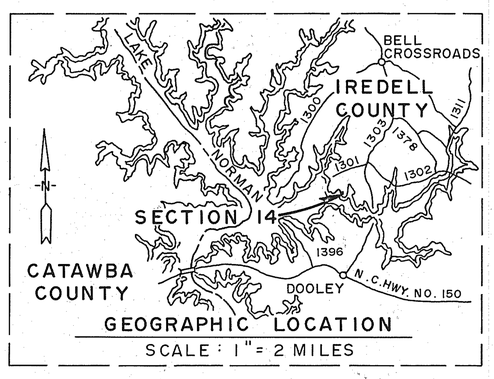

N O T E S . . .

DUKE POWER COMPANY TO CRESCENT LAND & TIMBER CORP. DEED BOOK 481 PAGE 91, DATED MAY 1, 1969

BUILDING SETBACK LINES ARE FEET FROM ROAD RIGHT OF WAY, 50 FEET FROM CONTOUR ELEVATION 760, U.S.G.S. SEA LEVEL DATUM AND 10 FEET FROM SIDE LOT LINE.

ALL STREET CORNER RADII ARE 20 FEET. PROPERTY LINE DISTANCES ARE COMPUTED TO POINT OF INTERSECTION AT STREET CORNERS.

PROPERTY LINES SHOWN WHICH FORM THE EDGE OF LAKE NORMAN FOLLOWS CONTOUR ELEVATION 760. (U.S.G.S. SEA LEVEL DATUM)

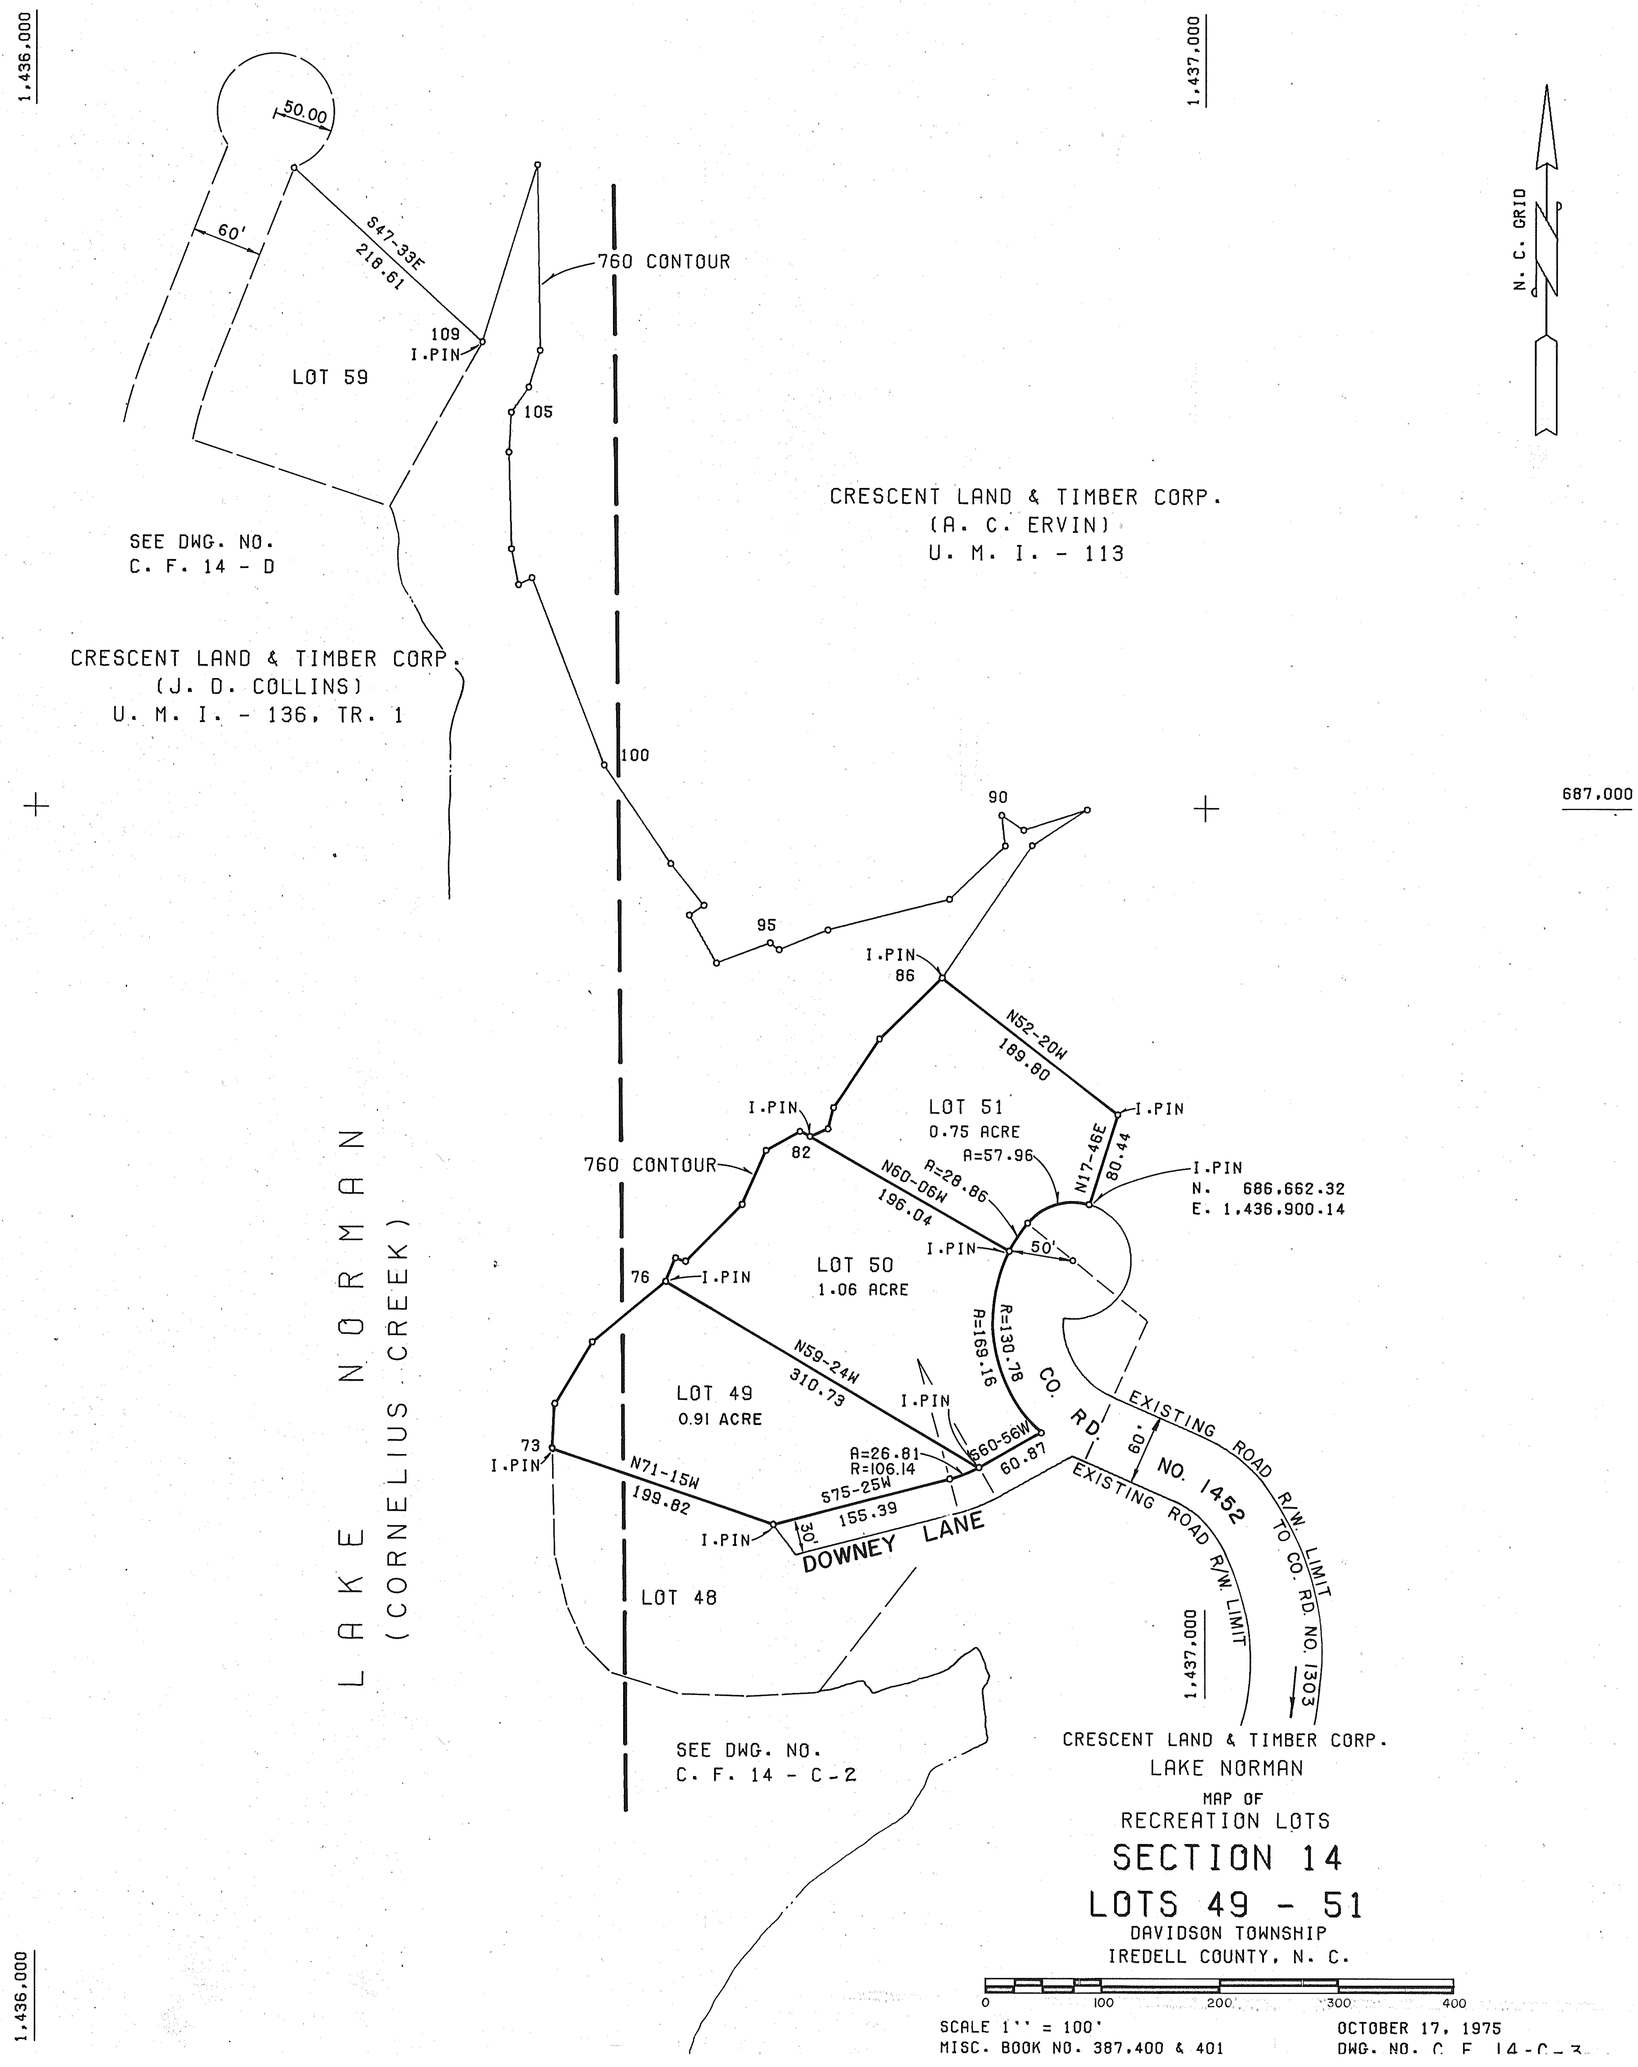

CRESCENT LAND & TIMBER CORP.
LAKE NORMAN
MAP OF
RECREATION LOTS
SECTION 14
LOTS 49 - 51
DAVIDSON TOWNSHIP
IREDELL COUNTY, N. C.

SCALE 1" = 100'
MISC. BOOK NO. 387,400 & 401

OCTOBER 17, 1975
DWG. NO. C. F. 14-C-3