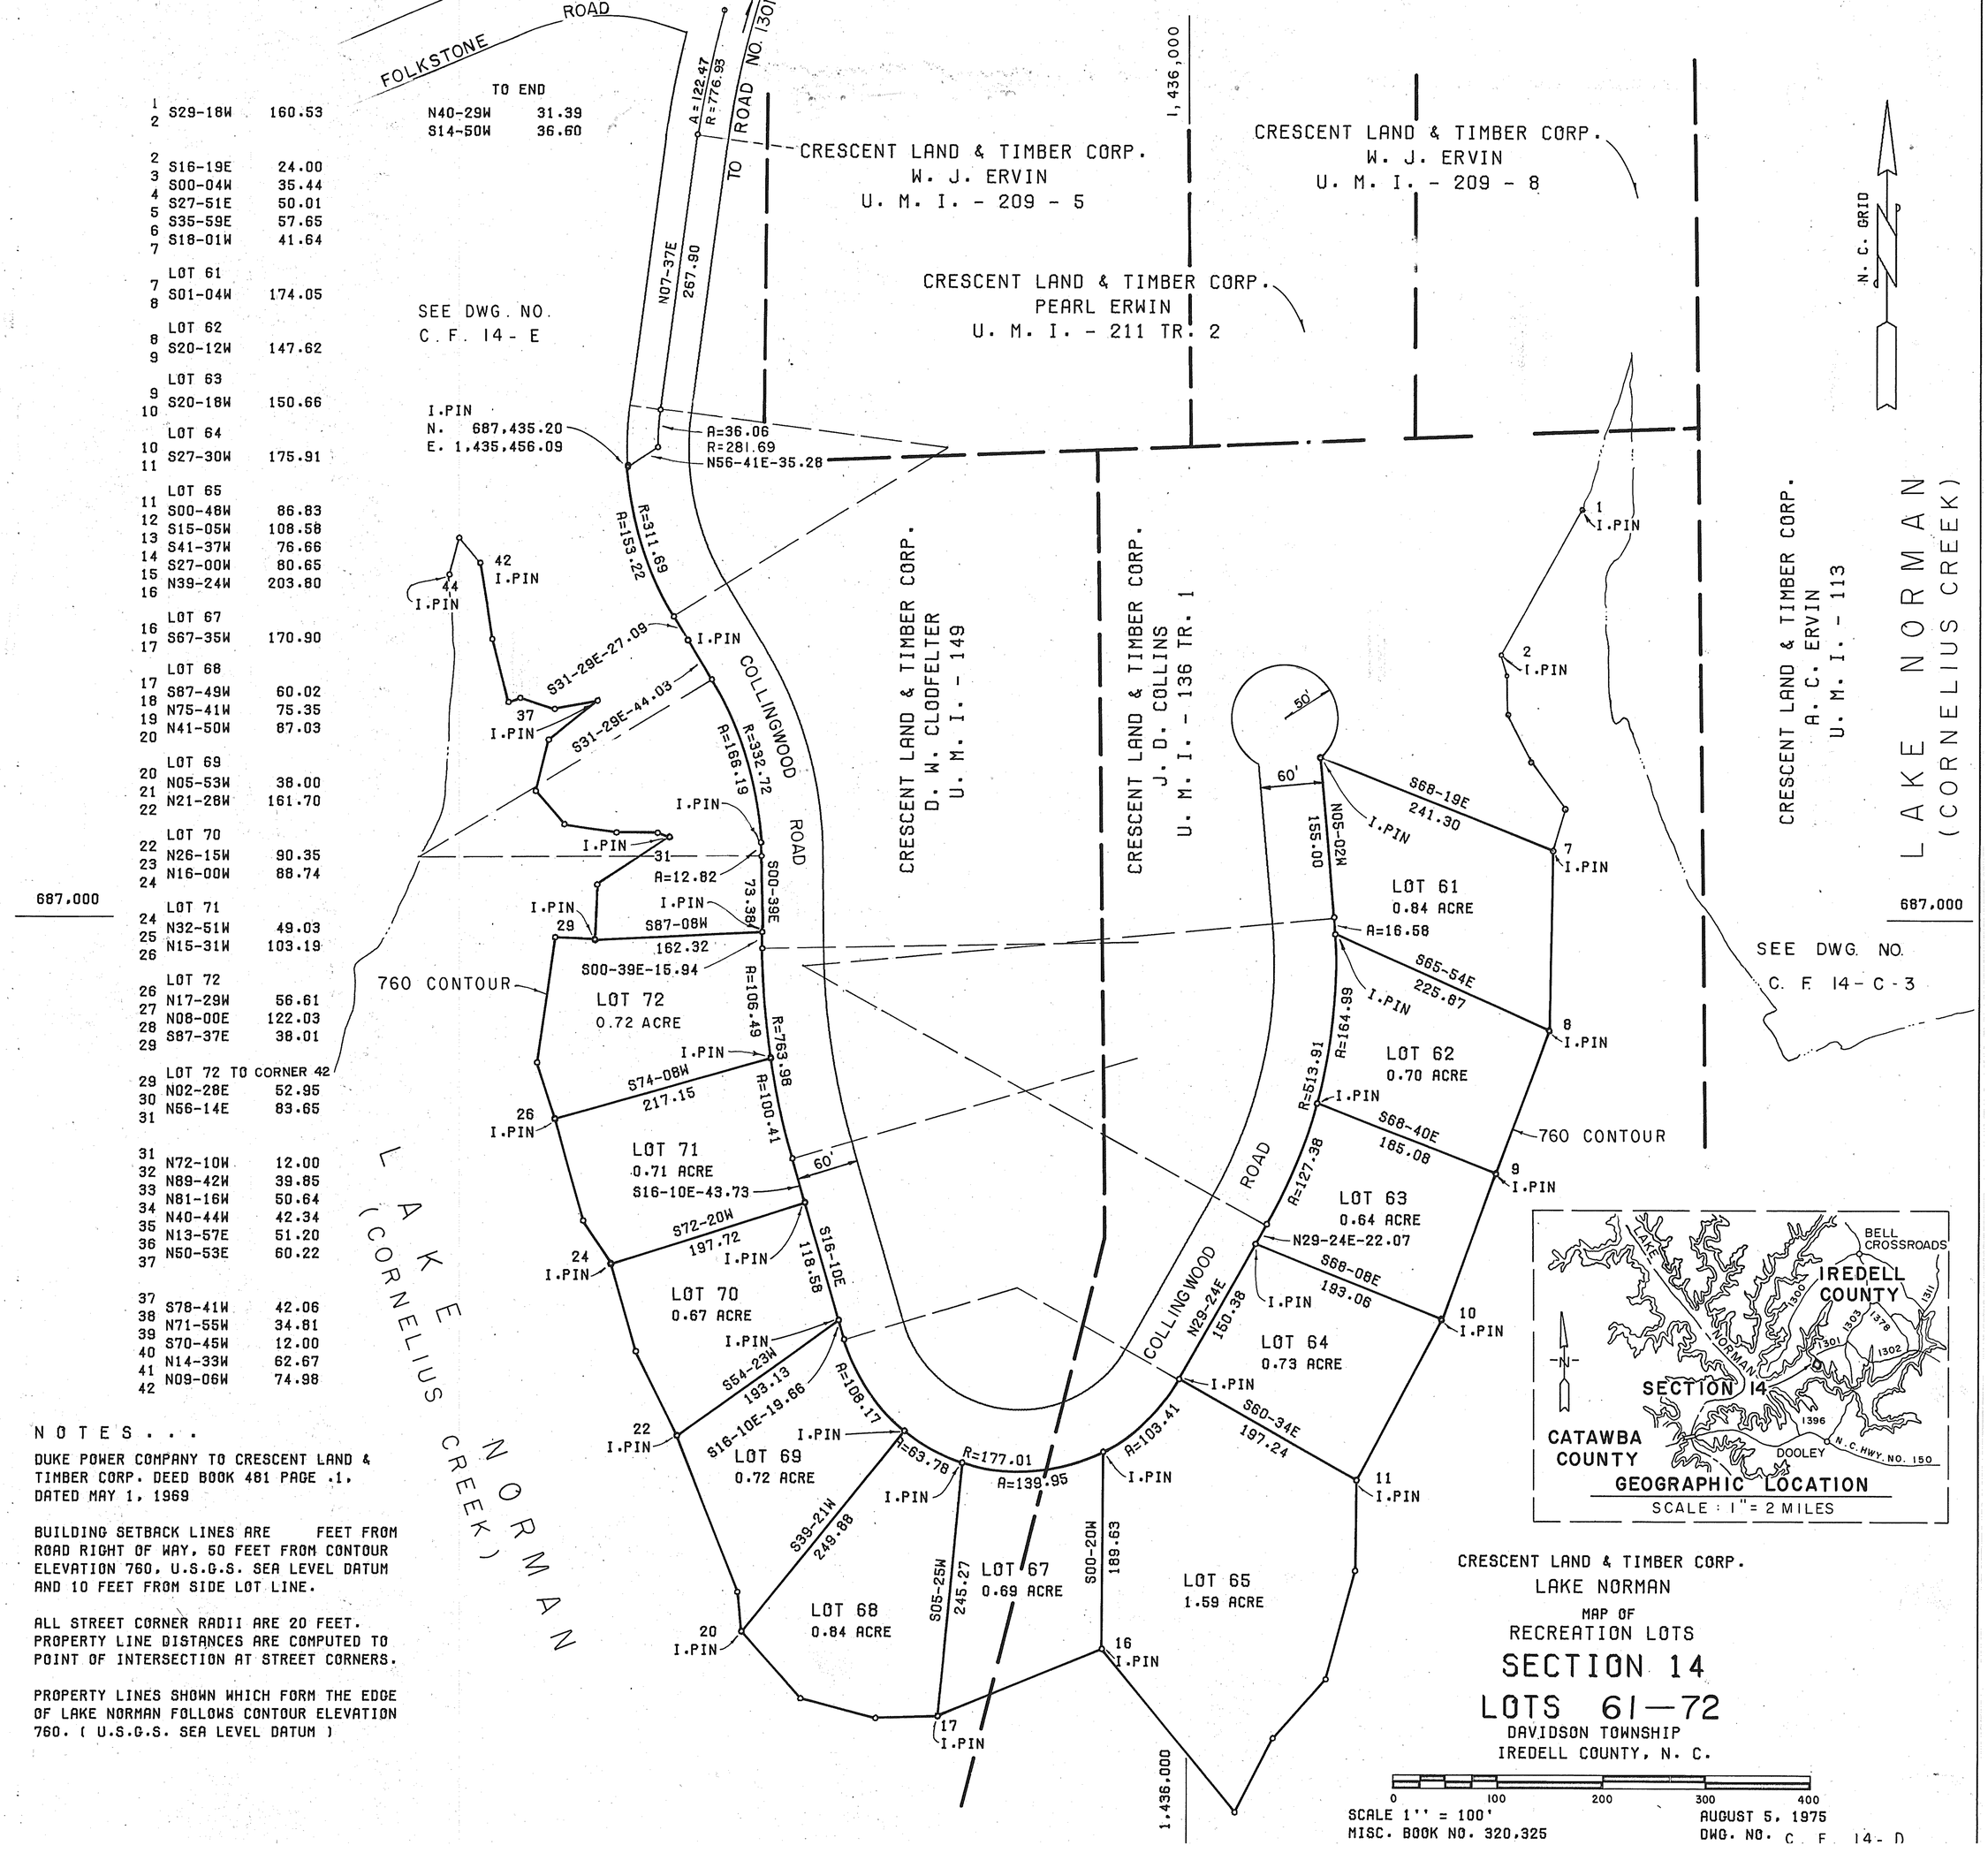

1–2	S29-18W	160.53	
2–3	S16-19E	24.00	
3–4	S00-04W	35.44	
4–5	S27-51E	50.01	
5–6	S35-59E	57.65	
6–7	S18-01W	41.64	
	LOT 61		
7–8	S01-04W	174.05	
	LOT 62		
8–9	S20-12W	147.62	
	LOT 63		
9–10	S20-18W	150.66	
	LOT 64		
10–11	S27-30W	175.91	
	LOT 65		
11–12	S00-48W	86.83	
12–13	S15-05W	108.58	
13–14	S41-37W	76.66	
14–15	S27-00W	80.65	
15–16	N39-24W	203.80	
	LOT 67		
16–17	S67-35W	170.90	
	LOT 68		
17–18	S87-49W	60.02	
18–19	N75-41W	75.35	
19–20	N41-50W	87.03	
	LOT 69		
20–21	N05-53W	38.00	
21–22	N21-28W	161.70	
	LOT 70		
22–23	N26-15W	90.35	
23–24	N16-00W	88.74	
	LOT 71		
24–25	N32-51W	49.03	
25–26	N15-31W	103.19	
	LOT 72		
26–27	N17-29W	56.61	
27–28	N08-00E	122.03	
28–29	S87-37E	38.01	
	LOT 72 TO CORNER 42		
29–30	N02-28E	52.95	
30–31	N56-14E	83.65	
31–32	N72-10W	12.00	
32–33	N89-42W	39.85	
33–34	N81-16W	50.64	
34–35	N40-44W	42.34	
35–36	N13-57E	51.20	
36–37	N50-53E	60.22	
37–38	S78-41W	42.06	
38–39	N71-55W	34.81	
39–40	S70-45W	12.00	
40–41	N14-33W	62.67	
41–42	N09-06W	74.98	

N O T E S . . .

DUKE POWER COMPANY TO CRESCENT LAND & TIMBER CORP. DEED BOOK 481 PAGE 1, DATED MAY 1, 1969

BUILDING SETBACK LINES ARE FEET FROM ROAD RIGHT OF WAY, 50 FEET FROM CONTOUR ELEVATION 760, U.S.G.S. SEA LEVEL DATUM AND 10 FEET FROM SIDE LOT LINE.

ALL STREET CORNER RADII ARE 20 FEET. PROPERTY LINE DISTANCES ARE COMPUTED TO POINT OF INTERSECTION AT STREET CORNERS.

PROPERTY LINES SHOWN WHICH FORM THE EDGE OF LAKE NORMAN FOLLOWS CONTOUR ELEVATION 760. (U.S.G.S. SEA LEVEL DATUM)

CRESCENT LAND & TIMBER CORP.
LAKE NORMAN
MAP OF
RECREATION LOTS
SECTION 14
LOTS 61—72
DAVIDSON TOWNSHIP
IREDELL COUNTY, N. C.

0 100 200 300 400
SCALE 1" = 100'
MISC. BOOK NO. 320,325

AUGUST 5, 1975
DWG. NO. C. F. 14 - D