	BEGINNING AT CORNER	
42	N40-29W	31.39
43	S14-50W	36.60
44		
44	S05-34E	75.24
45	S03-18W	80.32
46		
46	S01-47W	67.62
47	S22-33W	114.41
48		
	LOT 79	
48	S25-32W	34.00
49	S52-56W	30.41
50	S00-14E	32.20
51	S14-37W	84.53
52	S16-47W	51.07
53	S33-29W	90.00
54	S74-29W	36.59
55		
	LOT 80	
55	N66-31W	71.47
56	N33-52W	64.56
57	N22-54W	76.24
58	N34-08E	54.59
59	N85-32W	28.26
60		
	LOT 82	
60	N85-32W	28.26
61	S26-34W	102.61
62	S36-53W	64.96
63	S61-45W	52.35
64	S73-53W	65.45
65	N27-59W	40.45
66	N15-17W	82.73
67		

	LOT 83	
67	N65-50W	93.34
68	N47-58W	24.79
69	N05-32W	75.69
70		
	LOT 84	
70	N01-06W	77.65
71	N11-54E	63.10
72	N25-10E	78.57
73		
	LOT 84 TO LOT 85	
73	S83-24W	86.25
74		
	LOT 86	
74	S45-14W	158.39
75	S52-42W	21.84
76	N59-58W	85.59
77	N34-49W	98.06
78		
	LOT 87	
78	N42-30W	47.42
79	N04-15E	49.46
80	N18-47E	125.39
81		
	LOT 88	
81	N16-58E	91.99
82	N42-22E	121.20
83		
	LOT 89	
83	N51-25E	31.00
84	N74-23E	64.08
85	N14-16E	41.40
86	N51-25E	36.86
87		
	LOT 89 TO LOT 91	
87	N44-28E	40.71
88	S77-28E	33.52
89	S64-53E	52.04
90	S88-07E	28.70
91	N18-48W	20.69
92		
	LOT 91	
92	N22-50W	74.97
93	N04-30W	31.92
94	N31-23E	94.81
95		

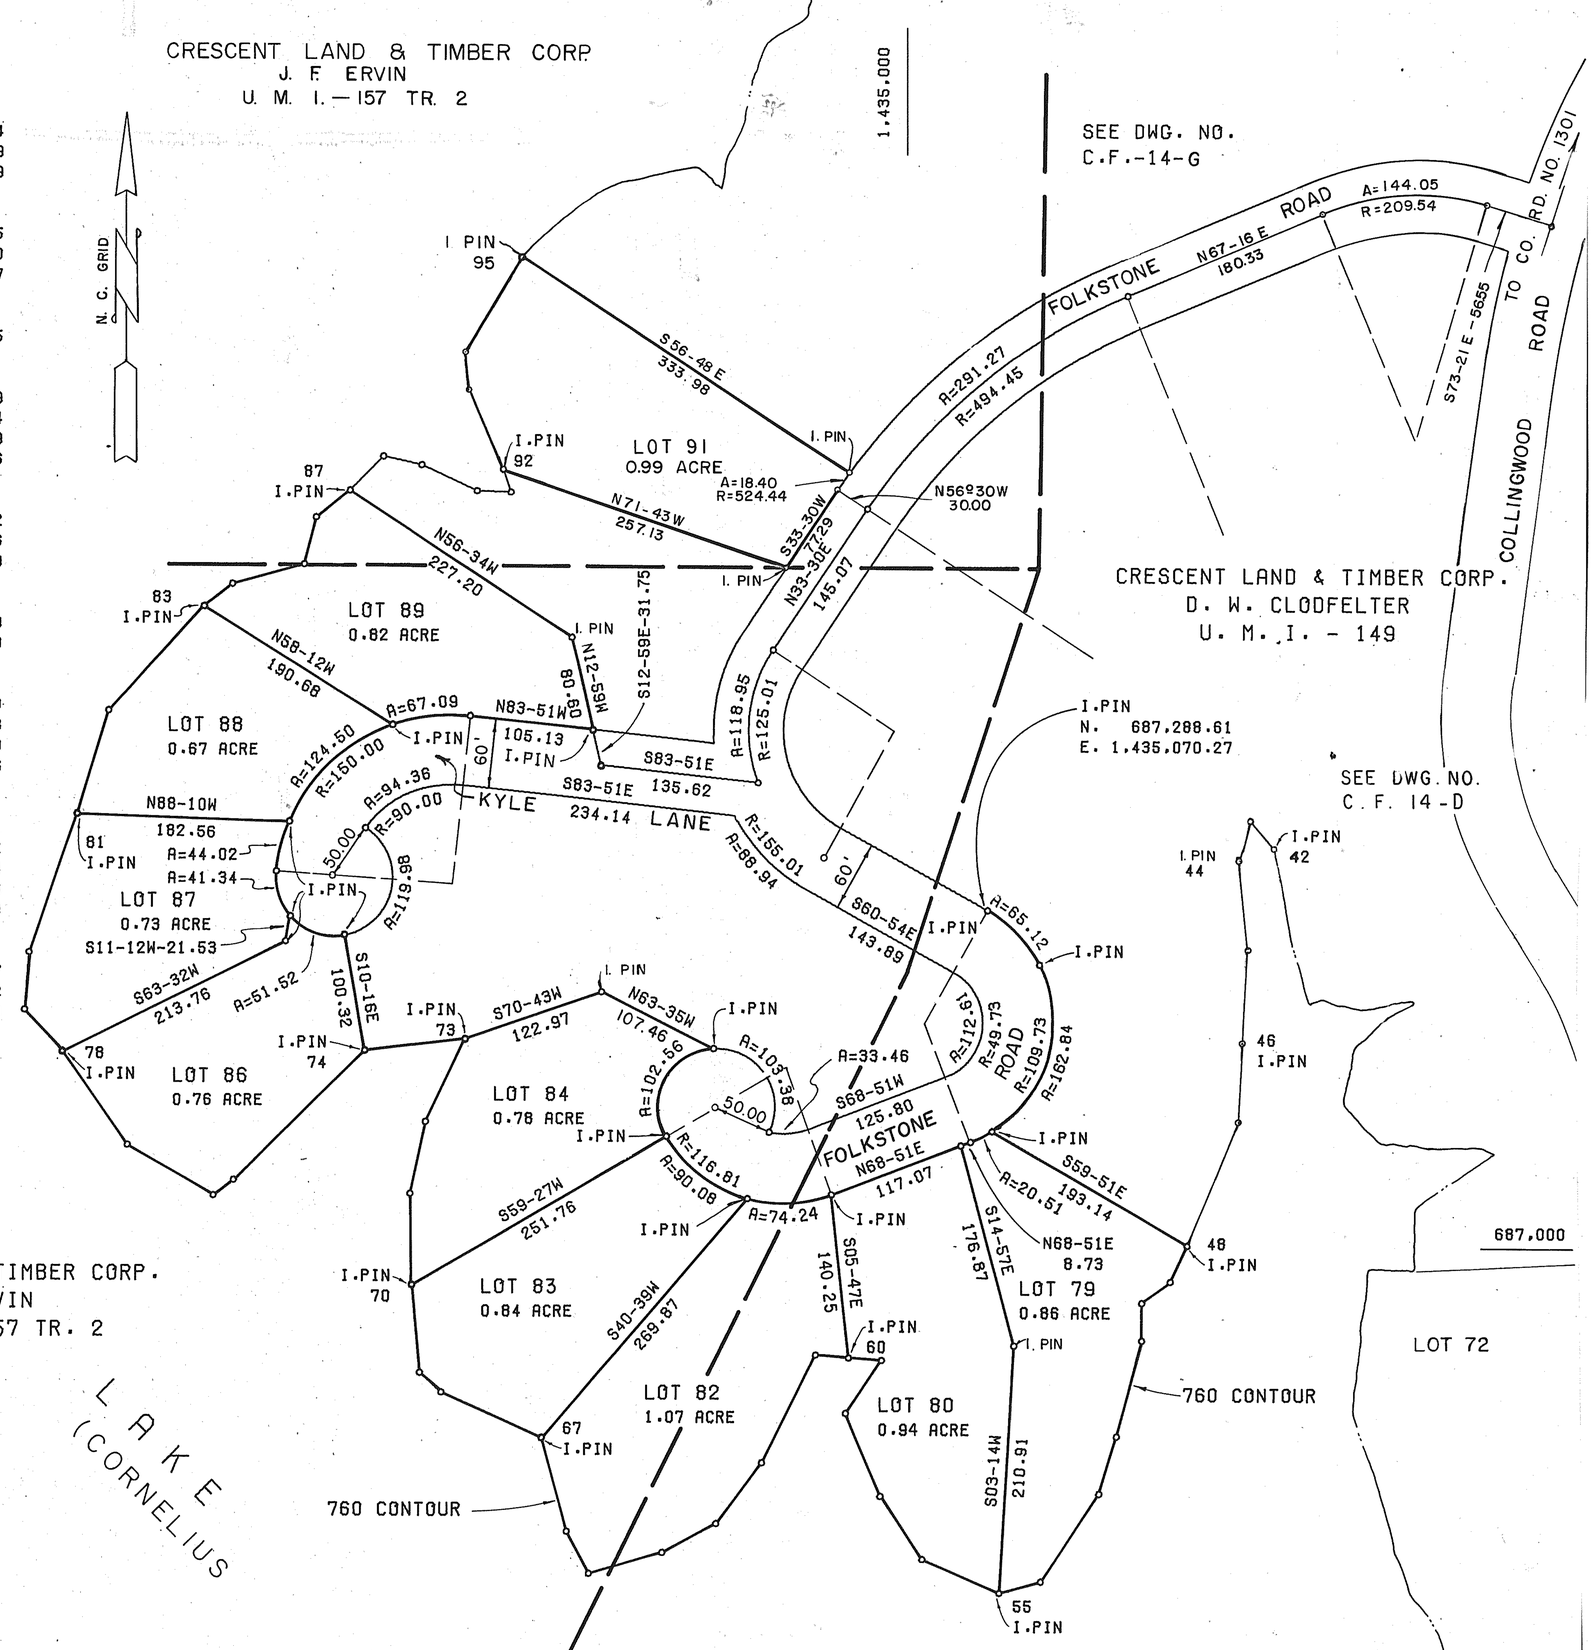

NOTES . . .

DUKE POWER COMPANY TO CRESCENT LAND & TIMBER CORP. DEED BOOK 481 PAGE 91, DATED MAY 1, 1969

BUILDING SETBACK LINES ARE FEET FROM ROAD RIGHT OF WAY, 50 FEET FROM CONTOUR ELEVATION 760, U.S.G.S. SEA LEVEL DATUM AND 10 FEET FROM SIDE LOT LINE.

ALL STREET CORNER RADII ARE 20 FEET. PROPERTY LINE DISTANCES ARE COMPUTED TO POINT OF INTERSECTION AT STREET CORNERS.

PROPERTY LINES SHOWN WHICH FORM THE EDGE OF LAKE NORMAN FOLLOWS CONTOUR ELEVATION 760. (U.S.G.S. SEA LEVEL DATUM)

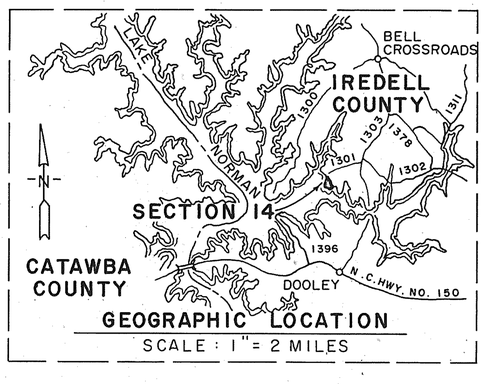

CRESCENT LAND & TIMBER CORP.
LAKE NORMAN
MAP OF
RECREATION LOTS
SECTION 14
LOTS 79—91
DAVIDSON TOWNSHIP
IREDELL COUNTY, N. C.

1,435,000

0 100 200 300 400

SCALE 1" = 100'
MISC. BOOK NO. 320,325

AUGUST 4, 1975
DWG. NO. C.F. 14-F