	BEGINNING AT LOT 91	
95	N45-45E	50.49
96	N56-37E	46.25
97	N78-28E	74.17
98	S49-41E	26.63
99	N09-05E	24.17
100	N26-54E	35.06
101	N11-01E	44.70
102	N27-02E	32.56
103	N59-18E	37.95
104		

	LOT 93 TO LOT 100	
104	N11-45E	23.22
105	N76-49E	40.20
106	S72-44E	34.17
107	N11-47E	47.85
108	S71-07W	150.73
109	S62-36W	32.00
110	S62-36W	58.45
111	N81-32W	102.58
112	S45-24W	47.30
113	S70-41W	53.69
114	S70-00W	130.86
115	N82-57W	42.88
116	N21-28E	139.09
117	N05-24W	145.12
118	N20-50E	54.99
119	N64-09E	278.87
120	N56-32E	22.56
121	N45-11E	37.12
122	N43-59E	12.00
123	N46-01W	58.93
124		
	LOT 100	
124	N32-02W	58.18
125	N07-02E	94.56
126		
	LOT 102	
126	S71-38W	101.61
127	N88-40W	109.07
128	S59-44W	18.00
129	N05-30E	30.81
130	N37-45W	38.33
131	N06-10W	12.25
132	N03-54W	105.53
133		
	LOT 103	
133	N00-20E	58.69
134	N09-58W	51.87
135	N50-48E	36.12
136	N15-44E	17.46
137		

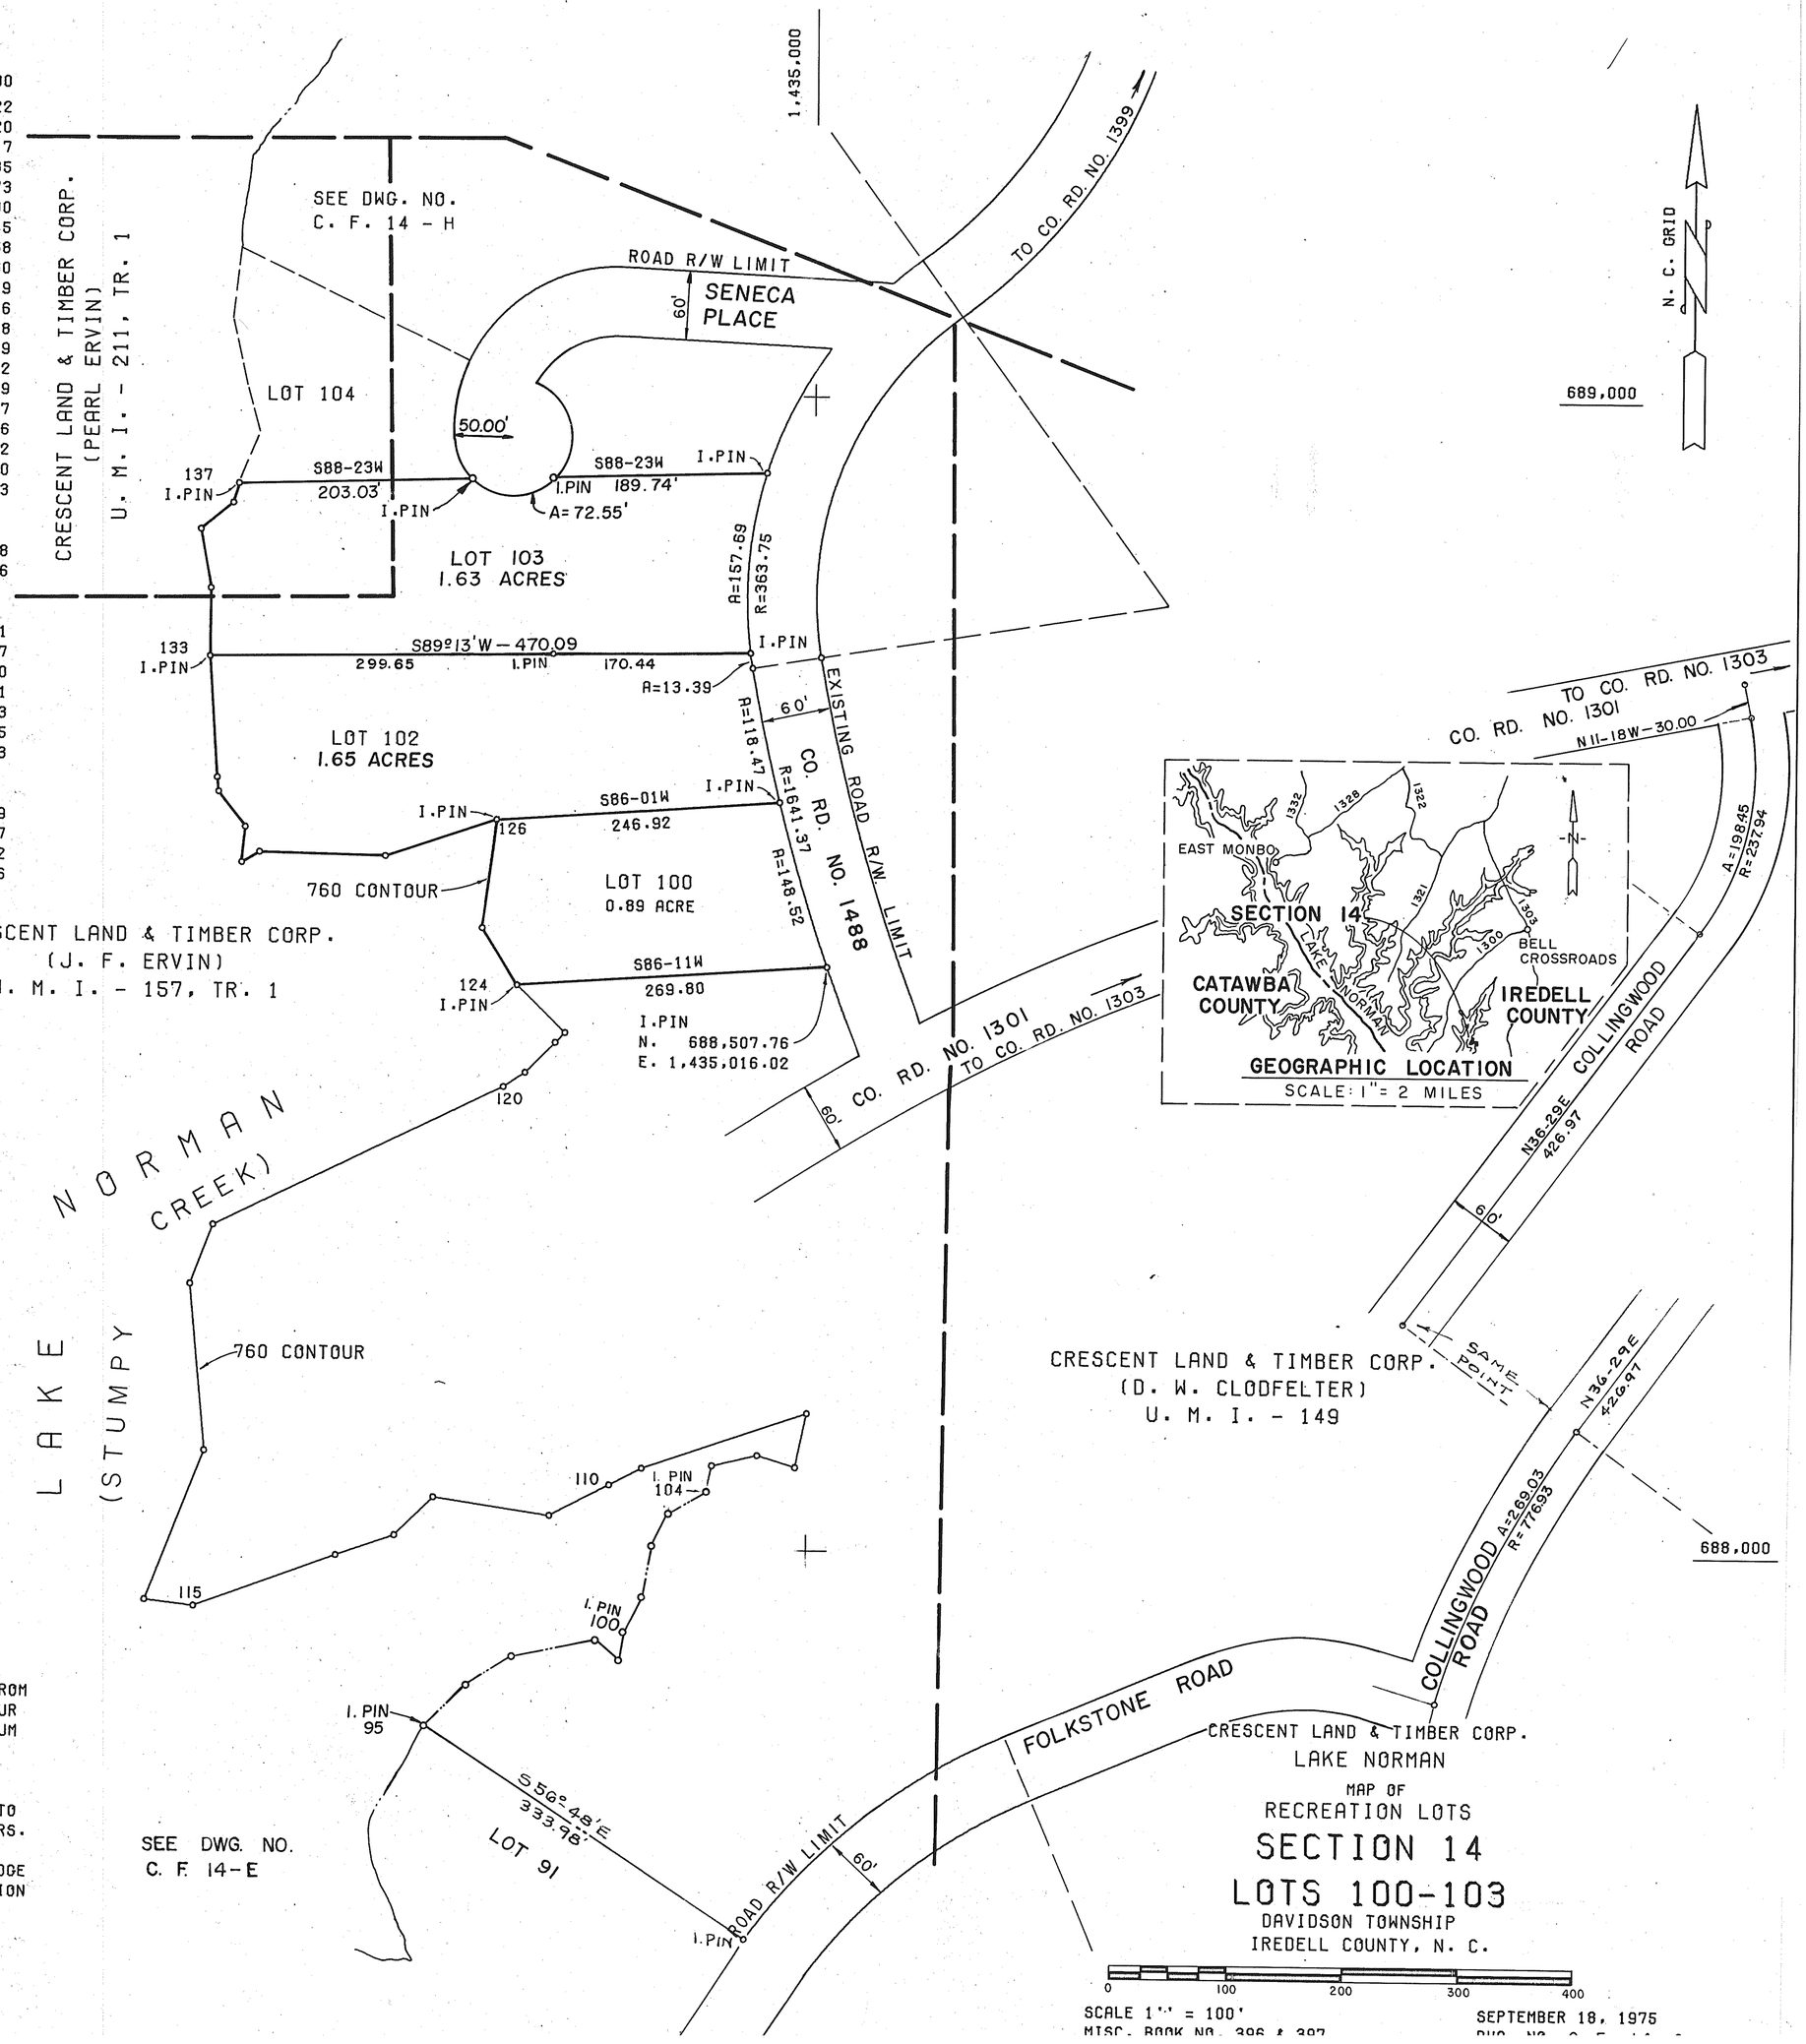

NOTES . . .

DUKE POWER COMPANY TO CRESCENT LAND & TIMBER CORP. DEED BOOK 481 PAGE 91, DATED MAY 1, 1969

BUILDING SETBACK LINES ARE FEET FROM ROAD RIGHT OF WAY, 50 FEET FROM CONTOUR ELEVATION 760, U.S.G.S. SEA LEVEL DATUM AND 10 FEET FROM SIDE LOT LINE.

ALL STREET CORNER RADII ARE 20 FEET. PROPERTY LINE DISTANCES ARE COMPUTED TO POINT OF INTERSECTION AT STREET CORNERS.

PROPERTY LINES SHOWN WHICH FORM THE EDGE OF LAKE NORMAN FOLLOWS CONTOUR ELEVATION 760. (U.S.G.S. SEA LEVEL DATUM)

MISC. BOOK NO. 396 & 397