LOT 104		
137		
138	N21-48E	47.80
139	N14-58W	41.79
140	N12-35W	59.68
141	N06-21E	61.69
LOT 105		
141		
142	N07-53E	83.52
143	N37-56E	104.03
LOT 106		
143		
144	N30-52E	23.32
145	N73-20E	60.21
146	N61-01E	49.23
147	S78-28E	38.21
148	S67-23E	56.54
LOT 107		
148		
149	S64-33E	31.32
150	S89-26E	91.39
151	S85-04E	35.00
152	S75-59E	25.32
153	S89-26E	26.20
LOT 107 TO 111		
153		
154	S77-56E	50.04
155	S35-14E	11.31
156	N54-46E	11.31
157	S80-14E	7.07
158	S74-32E	47.71
159	N38-45W	46.61
160	N56-49W	162.76
LOT 111		
160		
161	N59-58W	175.07
LOT 112		
161		
162	N48-56W	132.89
163	N14-24W	34.23
164	N21-07W	22.00
165	N21-07W	29.37
LOT 113		
165		
166	N06-45E	98.33
167	N16-34E	89.31

LOT 114		
167		
168	N33-42E	45.18
169	N15-32E	44.15
170	N40-38E	26.33
171	N78-21E	63.79
172	S87-22E	119.57
LOT 115		
172		
173	S85-46E	157.46
LOT 116		
173		
174	N83-12E	59.44
175	S73-01E	67.27
176	S14-43E	17.09
177	N37-51E	18.87
178	S84-10E	24.68
LOT 117		
178		
179	S73-13E	69.10
180	S82-36E	22.36
181	N41-47E	20.59
182	N70-50E	42.00

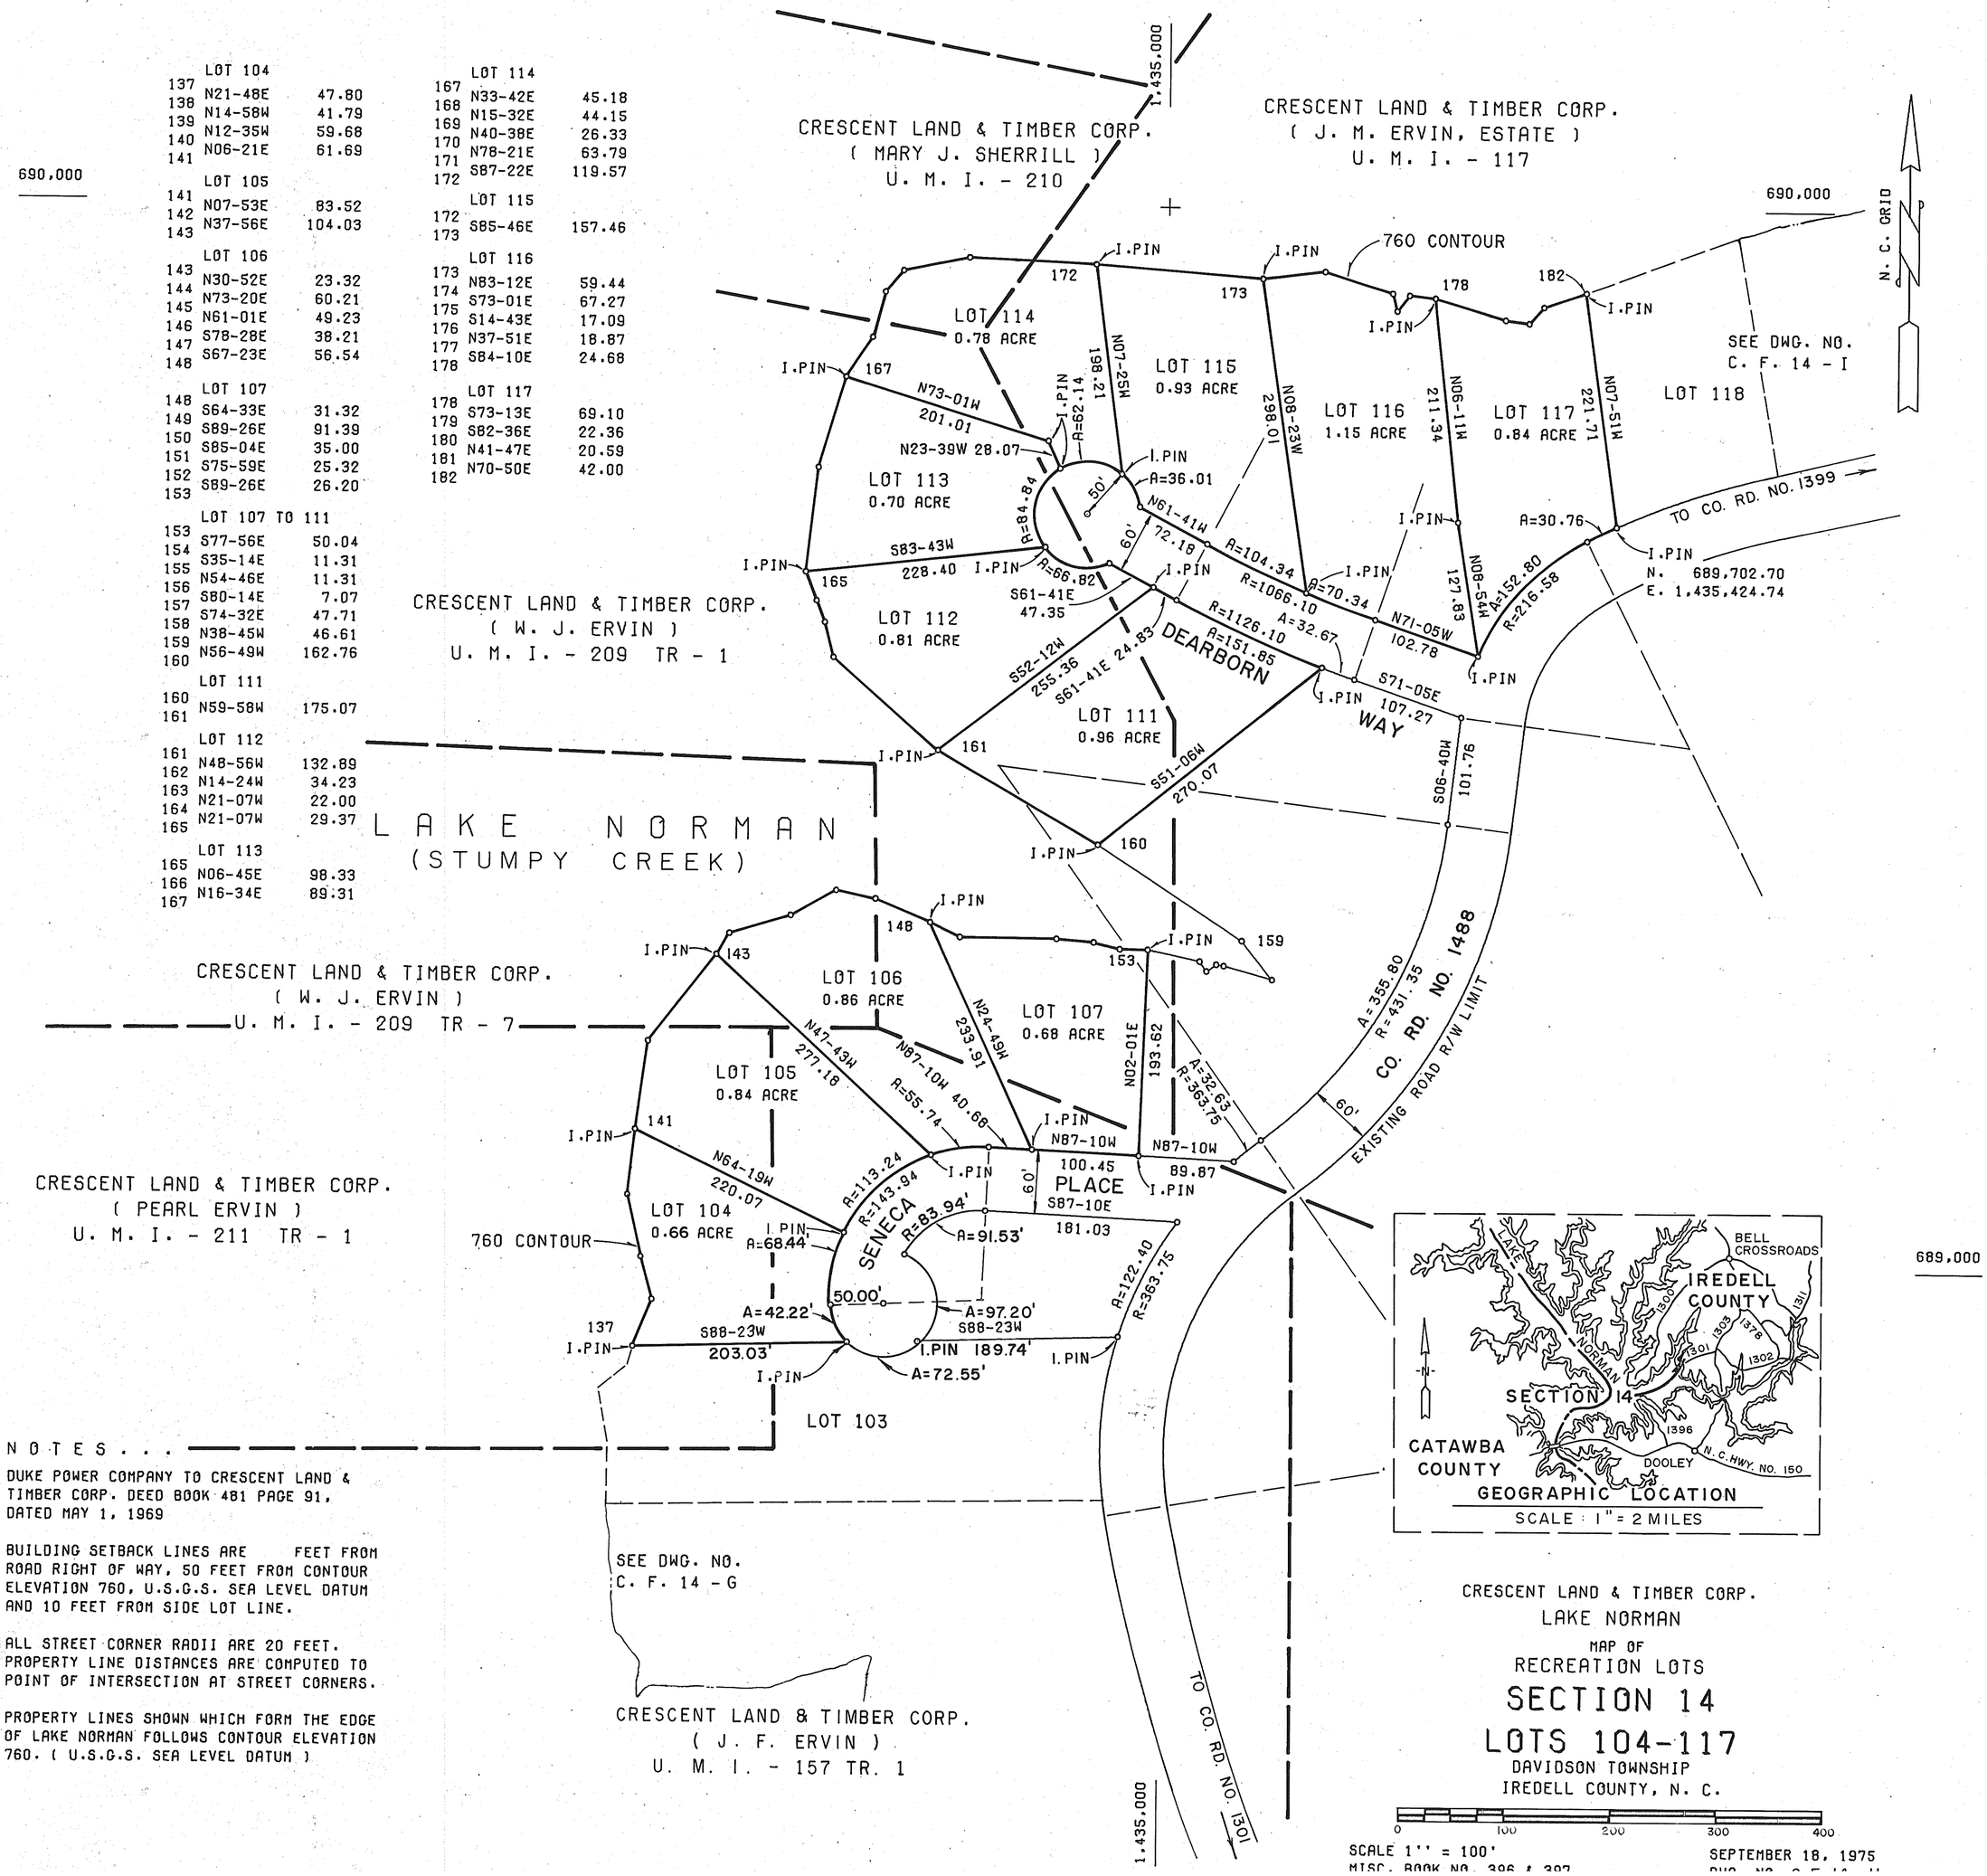

N O T E S . . .

DUKE POWER COMPANY TO CRESCENT LAND & TIMBER CORP. DEED BOOK 481 PAGE 91, DATED MAY 1, 1969

BUILDING SETBACK LINES ARE FEET FROM ROAD RIGHT OF WAY, 50 FEET FROM CONTOUR ELEVATION 760, U.S.G.S. SEA LEVEL DATUM AND 10 FEET FROM SIDE LOT LINE.

ALL STREET CORNER RADII ARE 20 FEET. PROPERTY LINE DISTANCES ARE COMPUTED TO POINT OF INTERSECTION AT STREET CORNERS.

PROPERTY LINES SHOWN WHICH FORM THE EDGE OF LAKE NORMAN FOLLOWS CONTOUR ELEVATION 760. (U.S.G.S. SEA LEVEL DATUM)

CRESCENT LAND & TIMBER CORP.
LAKE NORMAN
MAP OF
RECREATION LOTS
SECTION 14
LOTS 104-117
DAVIDSON TOWNSHIP
IREDELL COUNTY, N. C.

0 100 200 300 400

SCALE 1" = 100'
MISC. BOOK NO. 396 & 397

SEPTEMBER 18, 1975