	LOT 118	
182–183	N69-32E	153.50
	LOT 119	
183–184	N73-19E	43.10
184–185	N78-53E	109.85
	LOT 119 TO LOT 125	
185–186	N76-30E	22.67
186–187	S41-42E	37.34
187–188	S67-29E	47.28
188–189	N55-52E	23.54
189–190	N87-22E	45.54
190–191	S68-51E	77.77
191–192	N13-50W	55.62
192–193	N57-59W	115.00
193–194	N19-19W	19.21
194–195	S83-22W	19.21
195–196	N57-59W	8.78
196–197	S83-55W	63.46
197–198	N58-23W	25.08
198–199	N81-53W	81.06
	LOT 125	
199–200	N63-40W	77.31
200–201	S78-55W	105.75
	LOT 126	
201–202	S53-04W	65.25
202–203	S87-53W	45.87
203–204	N70-54W	56.92
204–205	N24-44W	45.11
	LOT 127	
205–206	N74-08W	135.66
206–207	N40-21W	77.71
	LOT 128	
207–208	N46-51W	60.21
208–209	N18-27W	38.77
209–210	N02-10W	55.90
210–211	N21-18E	48.27
	LOT 129	
211–212	N07-10E	86.13
212–213	N37-08E	91.92
213–214	N22-39E	18.00
214–215	N22-39E	11.01
	LOT 130	
215–216	N30-57E	60.00
216–217	N30-25E	92.43
217–218	N00-10W	103.33

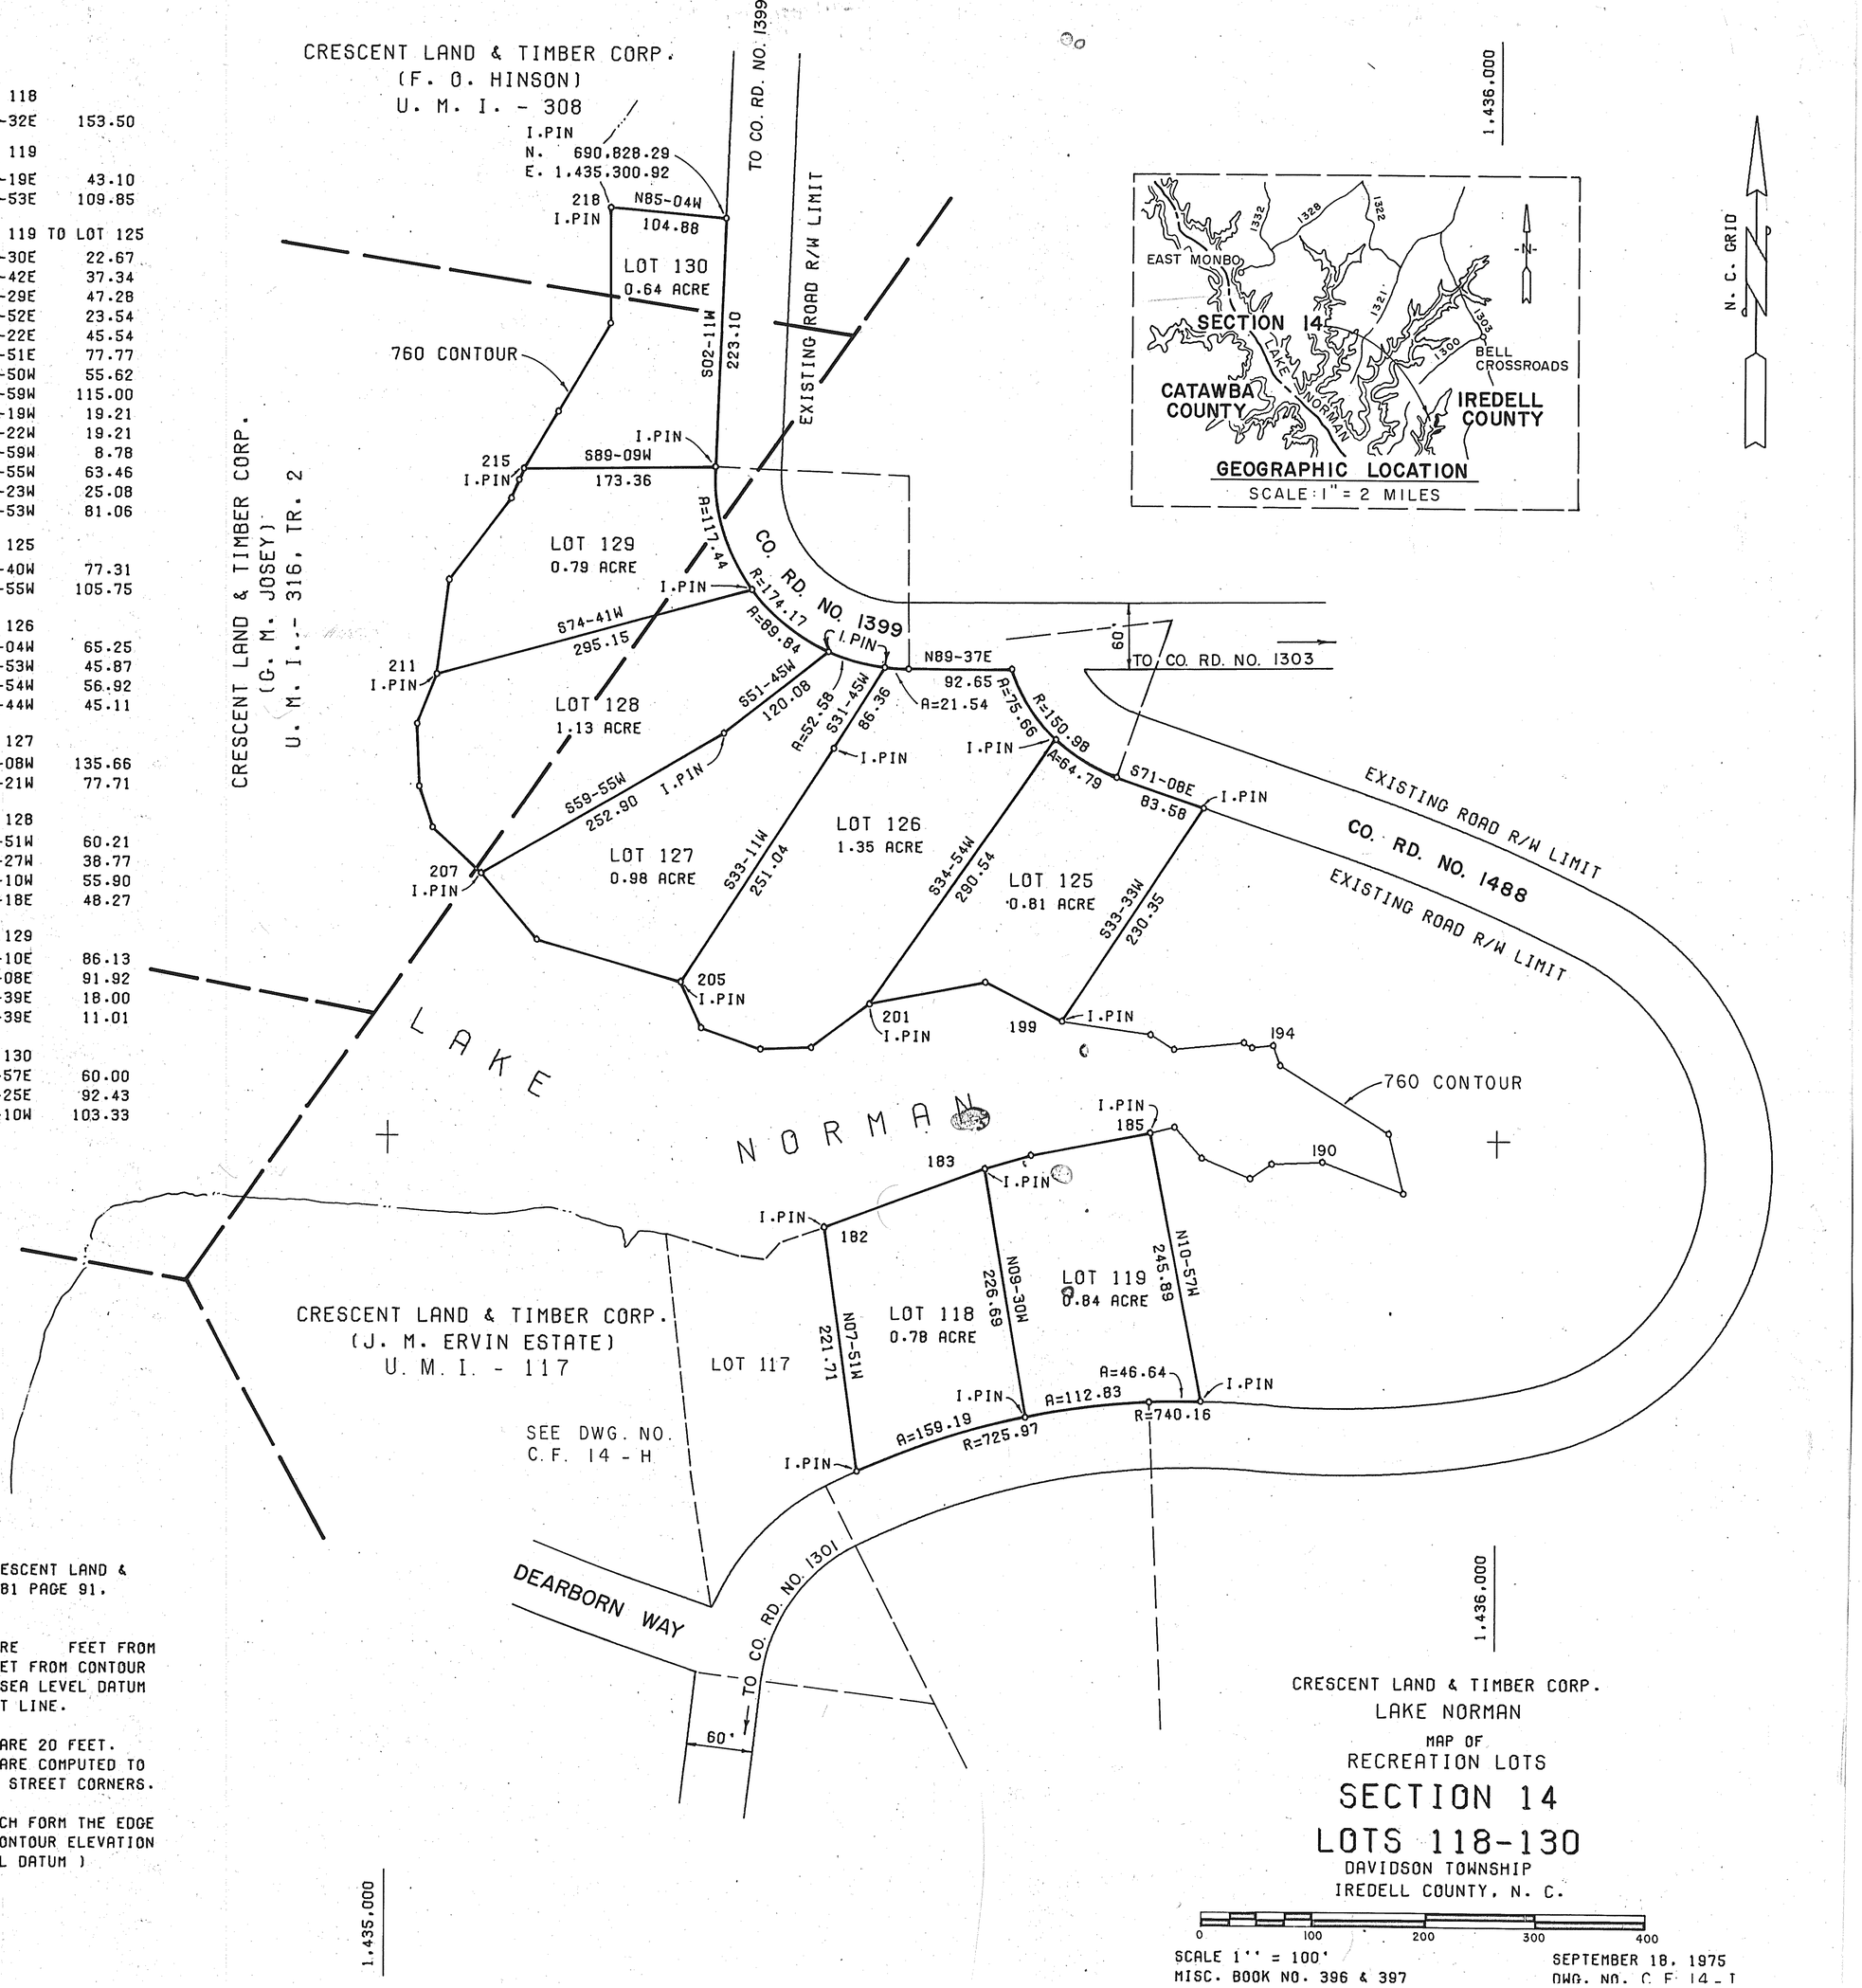

N O T E S . . .

DUKE POWER COMPANY TO CRESCENT LAND & TIMBER CORP. DEED BOOK 481 PAGE 91. DATED MAY 1, 1969

BUILDING SETBACK LINES ARE FEET FROM ROAD RIGHT OF WAY, 50 FEET FROM CONTOUR ELEVATION 760, U.S.G.S. SEA LEVEL DATUM AND 10 FEET FROM SIDE LOT LINE.

ALL STREET CORNER RADII ARE 20 FEET. PROPERTY LINE DISTANCES ARE COMPUTED TO POINT OF INTERSECTION AT STREET CORNERS.

PROPERTY LINES SHOWN WHICH FORM THE EDGE OF LAKE NORMAN FOLLOWS CONTOUR ELEVATION 760. (U.S.G.S. SEA LEVEL DATUM)

CRESCENT LAND & TIMBER CORP.
LAKE NORMAN
MAP OF
RECREATION LOTS
SECTION 14
LOTS 118-130
DAVIDSON TOWNSHIP
IREDELL COUNTY, N. C.

0 100 200 300 400

SCALE 1" = 100'
MISC. BOOK NO. 396 & 397

SEPTEMBER 18, 1975
DWG. NO. C.F. 14 - I