	LOT 156	
1	S85-18W	50.04
2	S82-11W	26.72
3	S43-14W	34.06
4	S26-37W	11.70
5	S73-10W	8.94
6	N35-18W	34.51
7	N77-29W	21.86
8		
	LOT 157	
8	S80-02W	50.04
9	S72-02W	50.25
10	S84-35W	25.18
11	S77-44W	27.33
12		
	LOT 158	
12	S87-04W	50.36
13	S60-02W	69.17
14	S15-28W	32.13
15	S08-07E	50.04
16	S07-04E	92.30
17		
	LOT 158 TO 160	
17	N61-18W	28.28
18	N36-33W	13.99
19		
	LOT 160	
19	N37-26W	50.25
20	N50-55W	23.21
21	N23-39W	50.04
22	N19-05W	50.04
23	N24-26W	37.35
24	N42-54W	35.51
25	N67-14W	23.79
26	S79-07W	50.25
27	S66-07W	39.35
28		
	LOT 161	
28	N84-23W	50.25
29	S71-30W	25.33
30	S29-00W	22.05
31	S48-47W	52.55
32	S02-55W	50.04
33	S00-36W	43.73
34	S13-16E	30.41
35	S15-07E	20.40
36	S13-18W	13.60
37	S03-48E	11.36
38		

	LOT 162	
38	S15-25E	50.16
39	S21-36E	42.81
40	S39-13E	30.02
41	S45-01E	25.07
42	S76-30E	50.16
43	N82-40E	25.00
44	N65-14E	14.42
45	S60-02E	22.29
46		
	LOT 163	
46	S13-25W	45.54
47	S22-19E	8.89
48	S22-10E	50.00
49	S37-37E	29.66
50	S40-30E	25.71
51	S78-26E	29.01
52		
	LOT 164	
52	S03-06E	22.67
53	S65-08E	30.49
54	S75-41E	36.40
55	S74-40E	15.52
56	S50-39E	25.32
57	S38-03W	136.53
58	N36-15W	46.05
59		

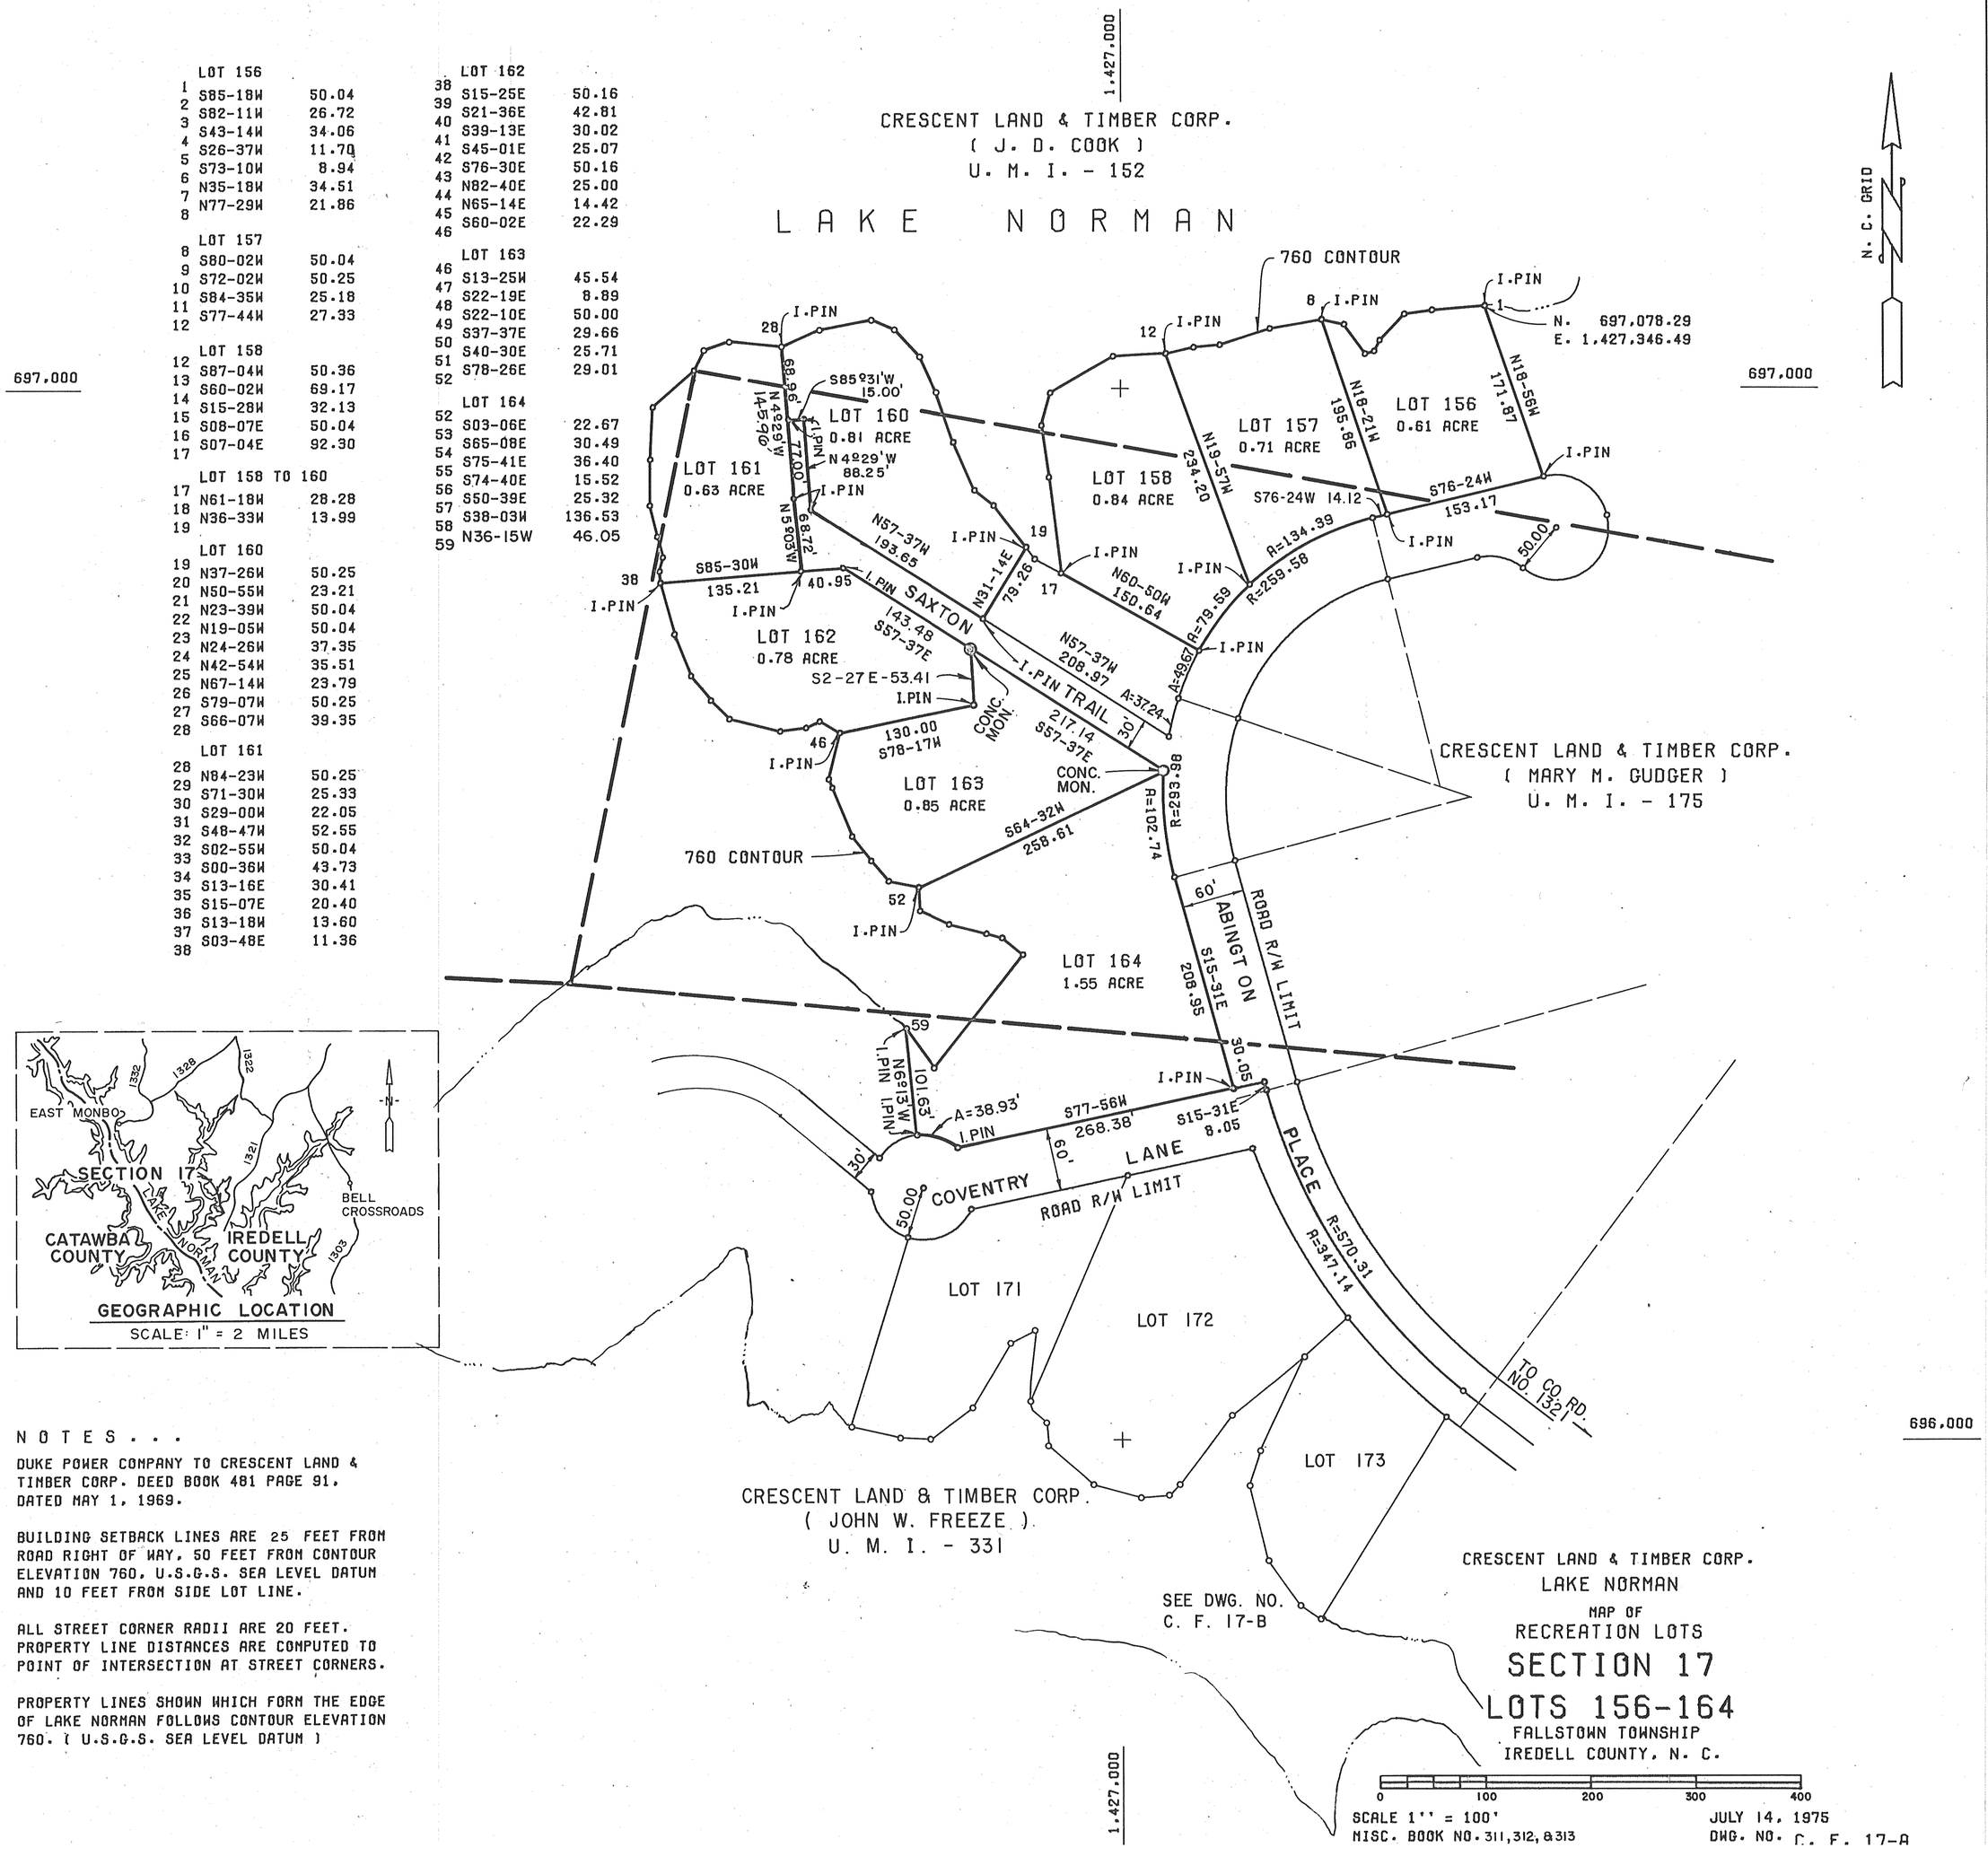

N O T E S . . .

DUKE POWER COMPANY TO CRESCENT LAND & TIMBER CORP. DEED BOOK 481 PAGE 91, DATED MAY 1, 1969.

BUILDING SETBACK LINES ARE 25 FEET FROM ROAD RIGHT OF WAY, 50 FEET FROM CONTOUR ELEVATION 760, U.S.G.S. SEA LEVEL DATUM AND 10 FEET FROM SIDE LOT LINE.

ALL STREET CORNER RADII ARE 20 FEET. PROPERTY LINE DISTANCES ARE COMPUTED TO POINT OF INTERSECTION AT STREET CORNERS.

PROPERTY LINES SHOWN WHICH FORM THE EDGE OF LAKE NORMAN FOLLOWS CONTOUR ELEVATION 760. (U.S.G.S. SEA LEVEL DATUM)

CRESCENT LAND & TIMBER CORP.
LAKE NORMAN
MAP OF
RECREATION LOTS
SECTION 17
LOTS 156-164
FALLSTOWN TOWNSHIP
IREDELL COUNTY, N. C.

0 100 200 300 400

SCALE 1" = 100'
MISC. BOOK NO. 311,312, & 313

JULY 14, 1975
DWG. NO. C. F. 17-A