	LOT 102 TO LOT 106	
64	N70-34W	28.02
65	N44-22W	33.38
66	N05-56E	28.69
67	N28-56W	43.57
68	N05-13W	105.72
69	N75-05W	43.80
70	S38-42W	82.27
71	S56-59W	19.42
72	S20-02E	16.28
73	S22-29W	22.00
74	S04-15W	62.04
75		
	LOT 106	
75	S01-13E	107.13
76	S08-39E	50.49
77	S05-49W	40.62
78	S18-14W	50.49
79	S06-51E	54.64
80		
	LOT 107	
80	S21-36E	56.86
81	S04-36E	69.08
82	S34-11W	50.16
83	S33-48W	87.49
84	S48-37W	50.64
85		
	LOT 108	
85	S40-21W	134.19
86	S32-07W	50.64
87	S52-31W	50.99
88		
	LOT 109	
88	S53-25W	105.02
89	S72-17W	88.45
90		
	LOT 110	
90	S33-58W	58.47
91	S23-50W	85.33
92	S50-40W	52.20
93		
	LOT 111	
93	S87-16W	60.67
94	N73-07W	100.60
95	N53-41W	42.43
96	N14-19W	52.81
97	N61-05W	54.01
98		
	LOT 112	
98	N56-56W	97.19
99	N50-38W	81.61
100	N54-22W	50.64
101	N35-04W	50.80
102	N47-34W	100.08
103	N52-08W	24.79
104	N14-01E	33.54
105	N82-26E	76.33
106	S83-27E	100.50
107	N85-04E	40.10
108	N55-17E	13.00
109	N77-54E	9.00
110		

	LOT 114	
110	N69-42E	56.65
111	S83-12E	101.43
112		
	LOT 115	
112	N57-09E	43.79
113	S89-09E	14.42
114	N41-31E	51.92
115	N64-00E	50.36
116		
	LOT 116	
116	N73-11E	70.49
117	N70-24E	100.02
118		
	LOT 117	
118	N65-13E	103.39
119	N67-09E	97.76
120	N47-22E	21.46
121	N19-49E	30.59
122		
	LOT 117 TO LOT 134	
122	N11-44W	101.28
123	N64-58W	48.11
124	S79-33W	107.29
125	S85-05W	100.12
126	S77-52W	48.40
127	N81-05W	81.45
128	N80-34W	50.01
129	N78-03W	84.70
130	S75-40W	22.47
131	N83-29W	49.57
131-A		
	LOT 134	
131-A	N83-29W	29.43
132	N61-10W	26.72
133	N26-06W	130.05
134	N34-33E	52.20
135	N57-45E	63.26
136	N07-57W	40.75
137		
	LOT 136	
137	N18-38W	31.67
138	N56-30W	70.60
139	N36-47W	98.25
140	N32-33E	49.32
141	N54-07E	100.60
142		

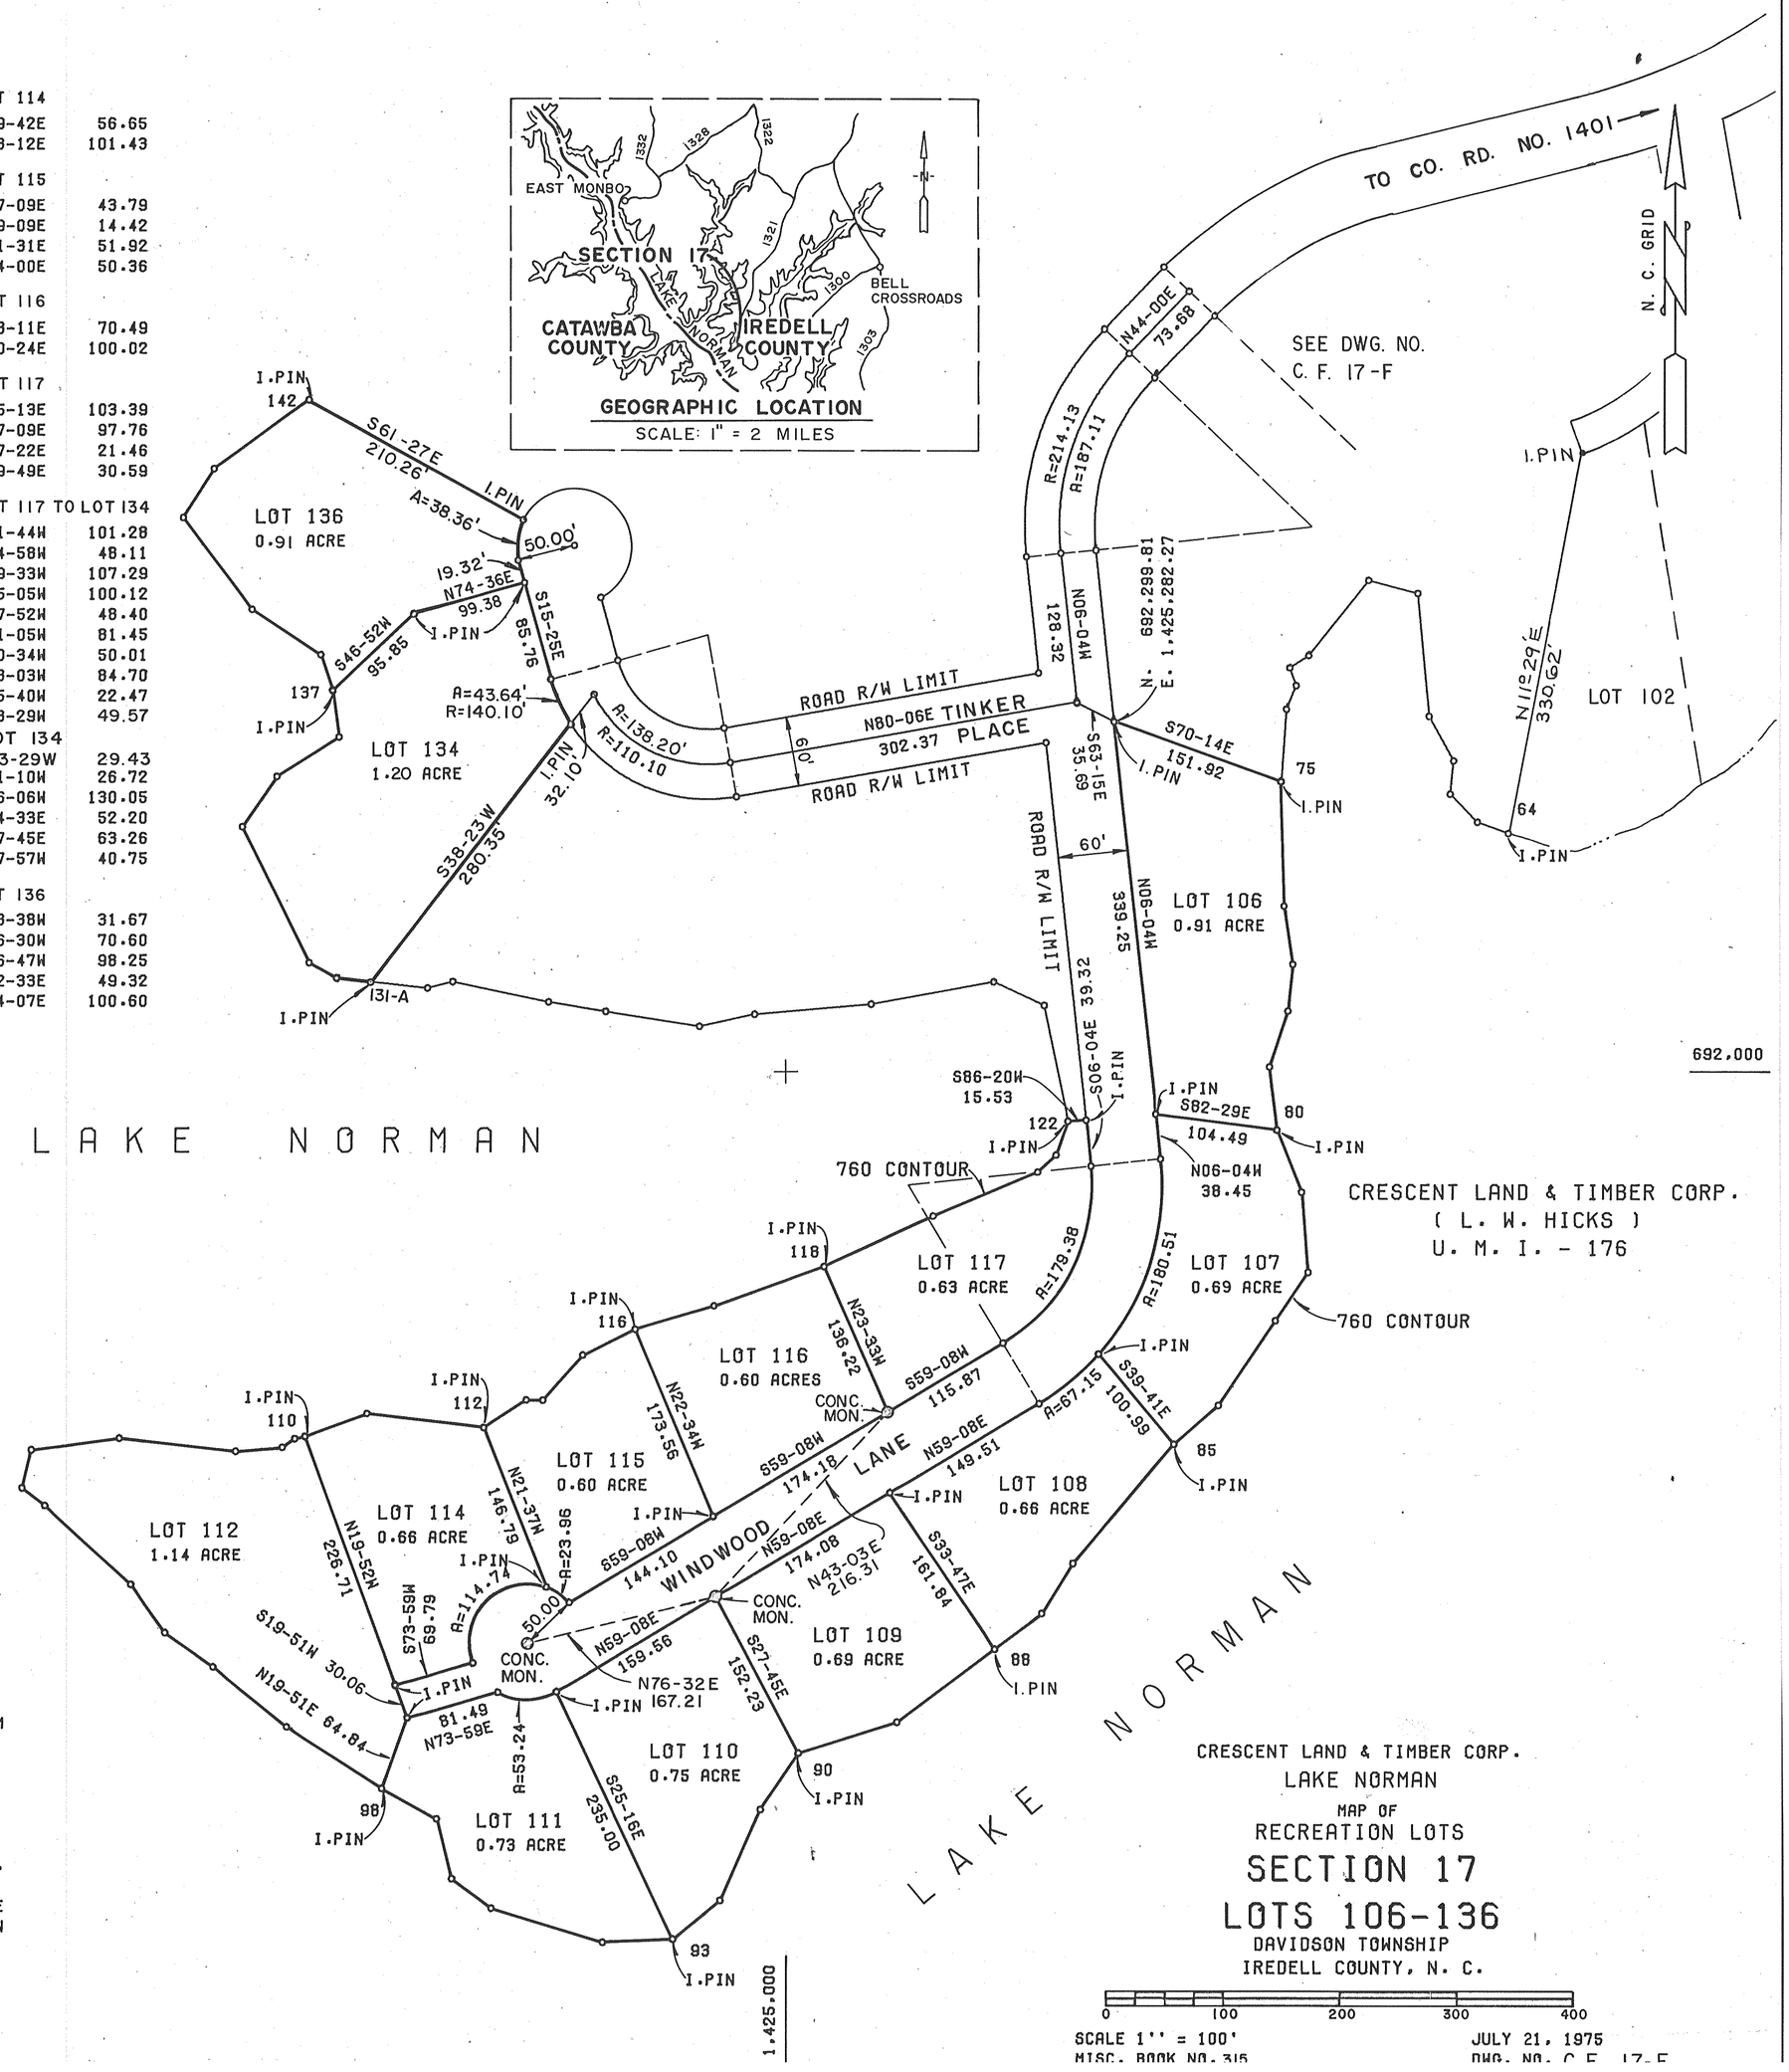

NOTES . . .

DUKE POWER COMPANY TO CRESCENT LAND & TIMBER CORP. DEED BOOK 481 PAGE 91. DATED MAY 1, 1969

BUILDING SETBACK LINES ARE 25 FEET FROM ROAD RIGHT OF WAY, 50 FEET FROM CONTOUR ELEVATION 760, U.S.G.S. SEA LEVEL DATUM AND 10 FEET FROM SIDE LOT LINE.

ALL STREET CORNER RADII ARE 20 FEET. PROPERTY LINE DISTANCES ARE COMPUTED TO POINT OF INTERSECTION AT STREET CORNERS.

PROPERTY LINES SHOWN WHICH FORM THE EDGE OF LAKE NORMAN FOLLOWS CONTOUR ELEVATION 760. (U.S.G.S. SEA LEVEL DATUM)

CRESCENT LAND & TIMBER CORP.
LAKE NORMAN
MAP OF
RECREATION LOTS
SECTION 17
LOTS 106-136
DAVIDSON TOWNSHIP
IREDELL COUNTY, N. C.

0 100 200 300 400

SCALE 1" = 100'
MISC. BOOK NO. 315

JULY 21, 1975
DWG. NO. C.F. 17-F