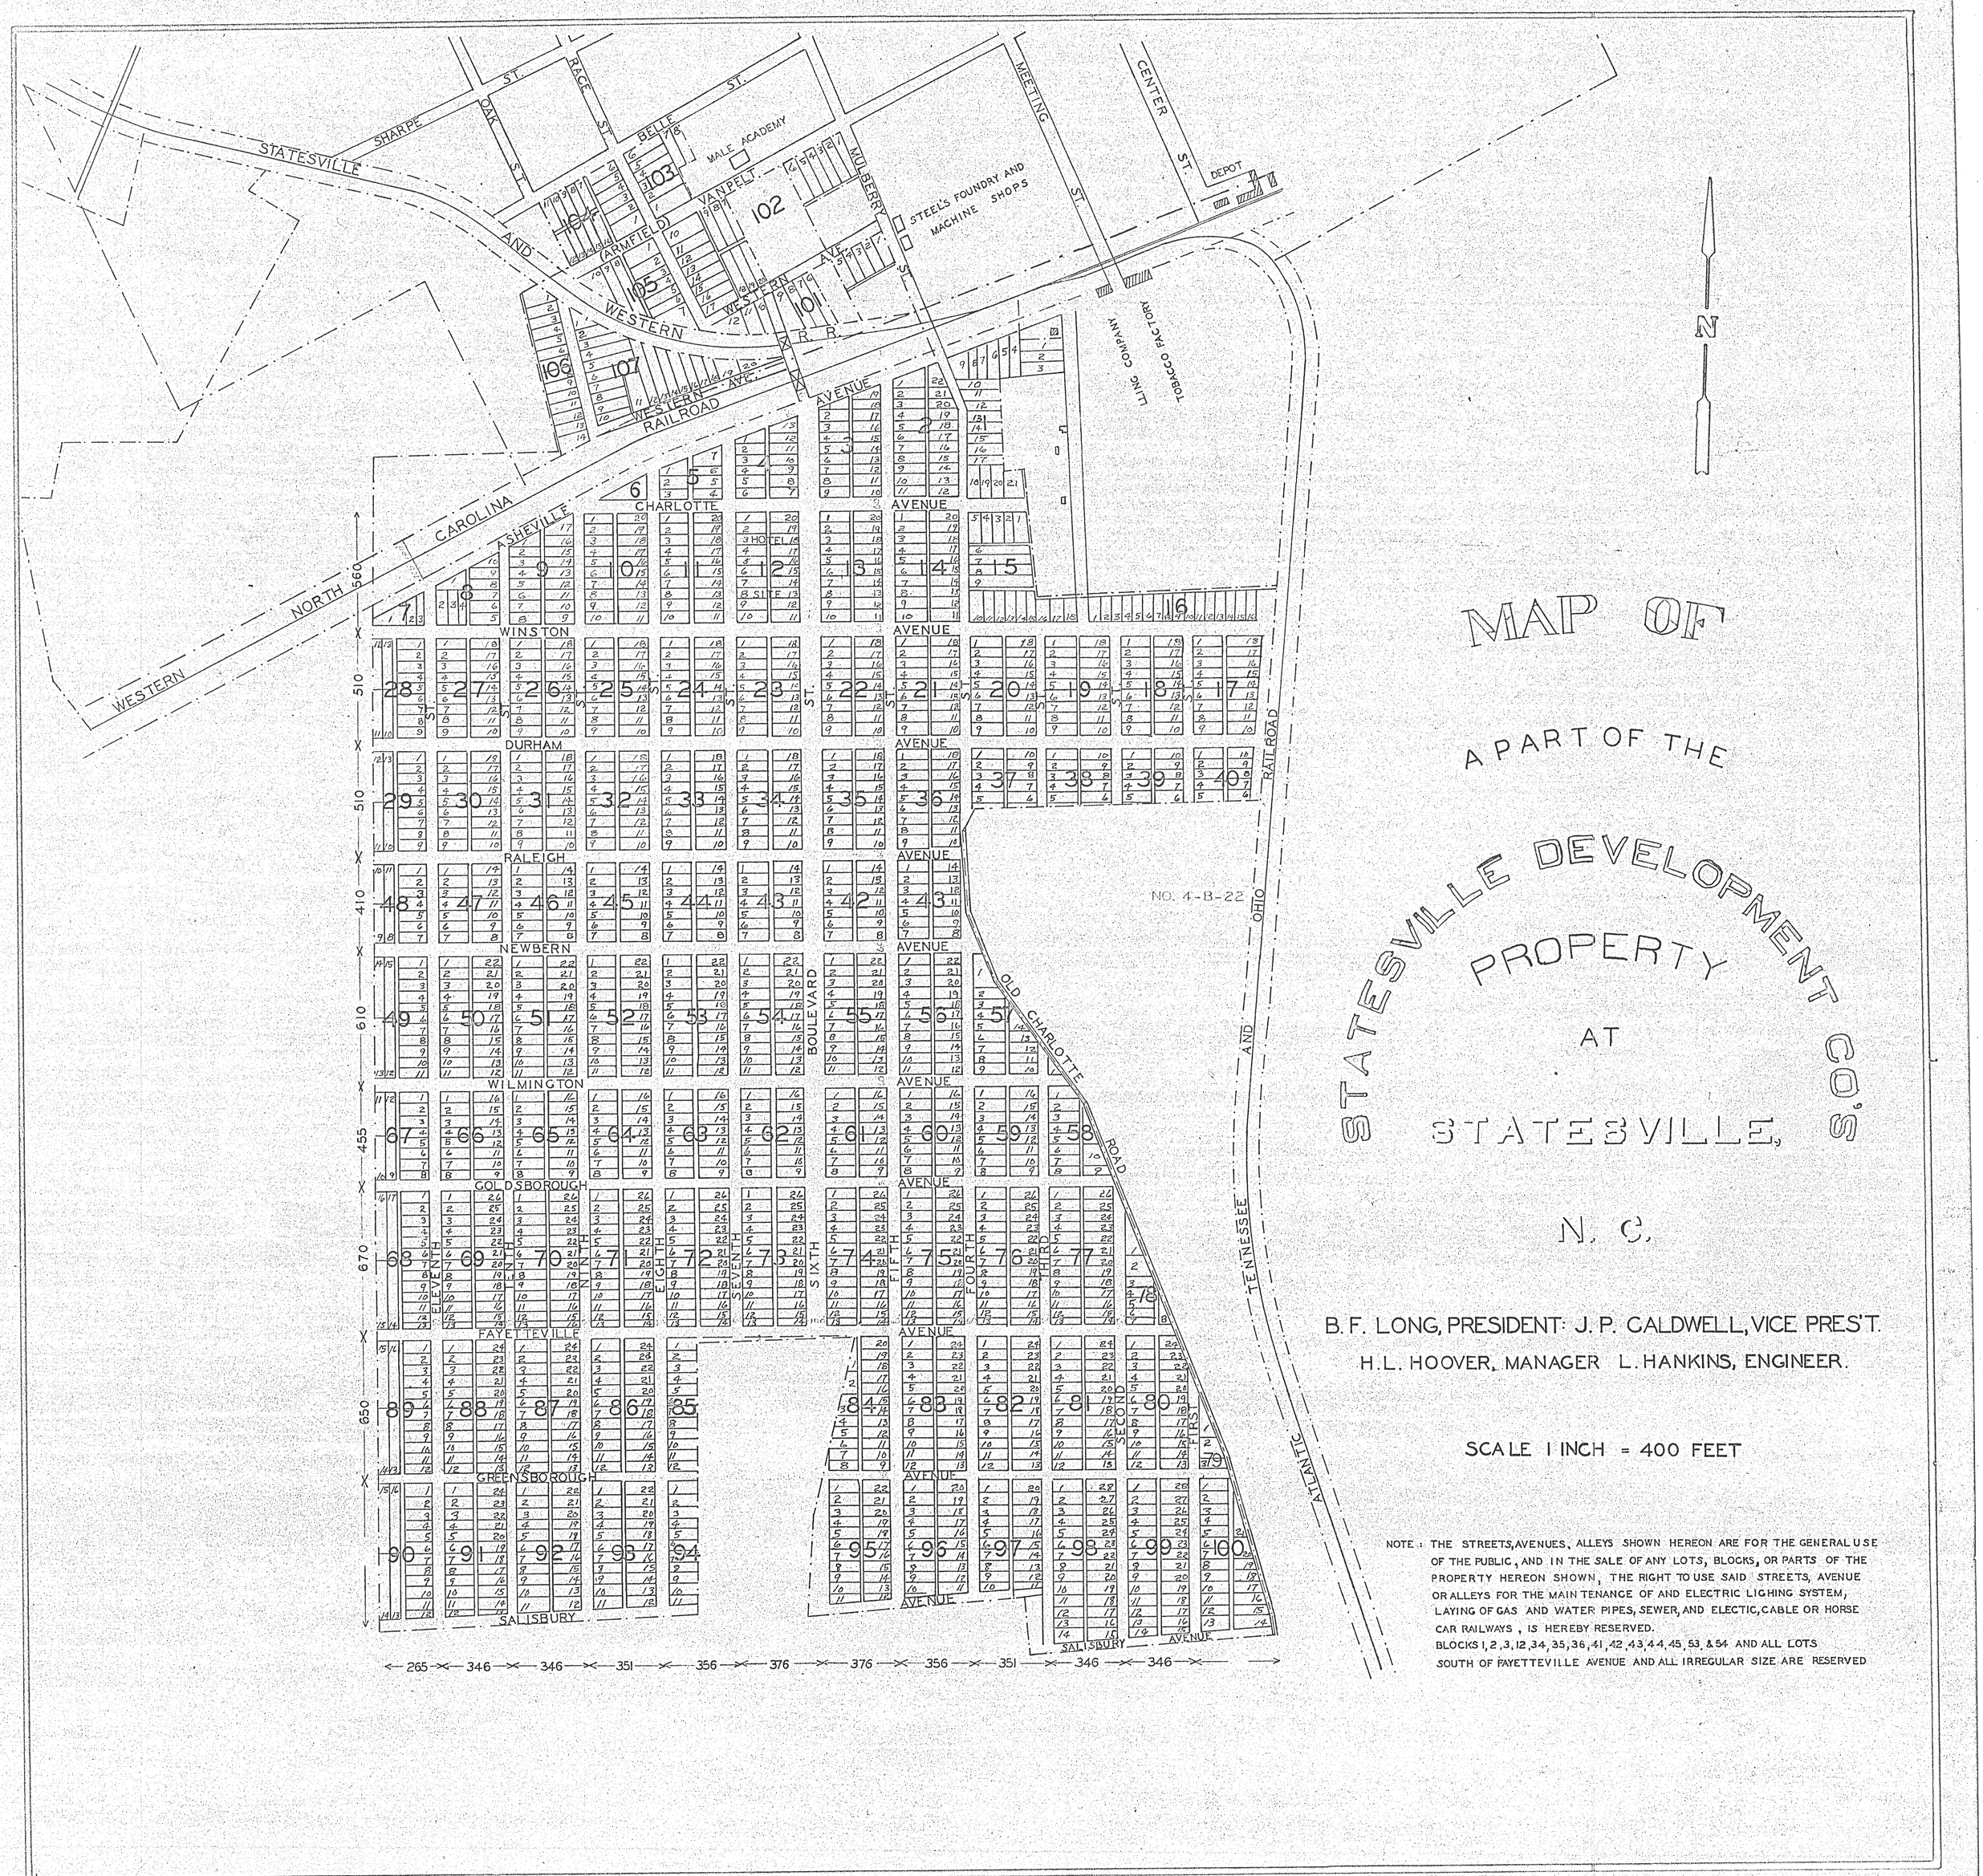
MAP OF
A PART OF THE
STATESVILLE DEVELOPMENT CO'S
PROPERTY
AT
STATESVILLE,
N. C.
B. F. LONG, PRESIDENT: J. P. CALDWELL, VICE PRES'T.
H. L. HOOVER, MANAGER L. HANKINS, ENGINEER.
SCALE 1 INCH = 400 FEET
NOTE: THE STREETS, AVENUES, ALLEYS SHOWN HEREON ARE FOR THE GENERAL USE OF THE PUBLIC, AND IN THE SALE OF ANY LOTS, BLOCKS, OR PARTS OF THE PROPERTY HEREON SHOWN, THE RIGHT TO USE SAID STREETS, AVENUE OR ALLEYS FOR THE MAINTENANCE OF AND ELECTRIC LIGHING SYSTEM, LAYING OF GAS AND WATER PIPES, SEWER, AND ELECTIC, CABLE OR HORSE CAR RAILWAYS, IS HEREBY RESERVED.
BLOCKS 1, 2, 3, 12, 34, 35, 36, 41, 42, 43, 44, 45, 53, & 54 AND ALL LOTS SOUTH OF FAYETTEVILLE AVENUE AND ALL IRREGULAR SIZE ARE RESERVED
N
STATESVILLE AND WESTERN RAILROAD
SHARPE ST.
OAK ST.
RACE ST.
BELLE ST.
MALE ACADEMY
VANPELT (ARMFIELD) AVE.
MULBERRY ST.
STEEL'S FOUNDRY AND MACHINE SHOPS
MEETING ST.
CENTER ST.
DEPOT
WESTERN AVE.
WESTERN R. R.
TOBACCO FACTORY
LING COMPANY
CAROLINA
NORTH WESTERN
ASHEVILLE
CHARLOTTE AVENUE
HOTEL SITE
WINSTON AVENUE
DURHAM AVENUE
RALEIGH AVENUE
NEWBERN AVENUE
WILMINGTON AVENUE
GOLDSBOROUGH AVENUE
FAYETTEVILLE AVENUE
GREENSBOROUGH AVENUE
SALISBURY AVENUE
SIXTH STREET
SEVENTH STREET
EIGHTH STREET
FIFTH STREET
FOURTH STREET
THIRD STREET
FIRST STREET
BOULEVARD
OLD CHARLOTTE ROAD
RAILROAD
OHIO AND TENNESSEE
ATLANTIC
NO. 4-B-22
265 346 346 351 356 376 376 356 351 346 346