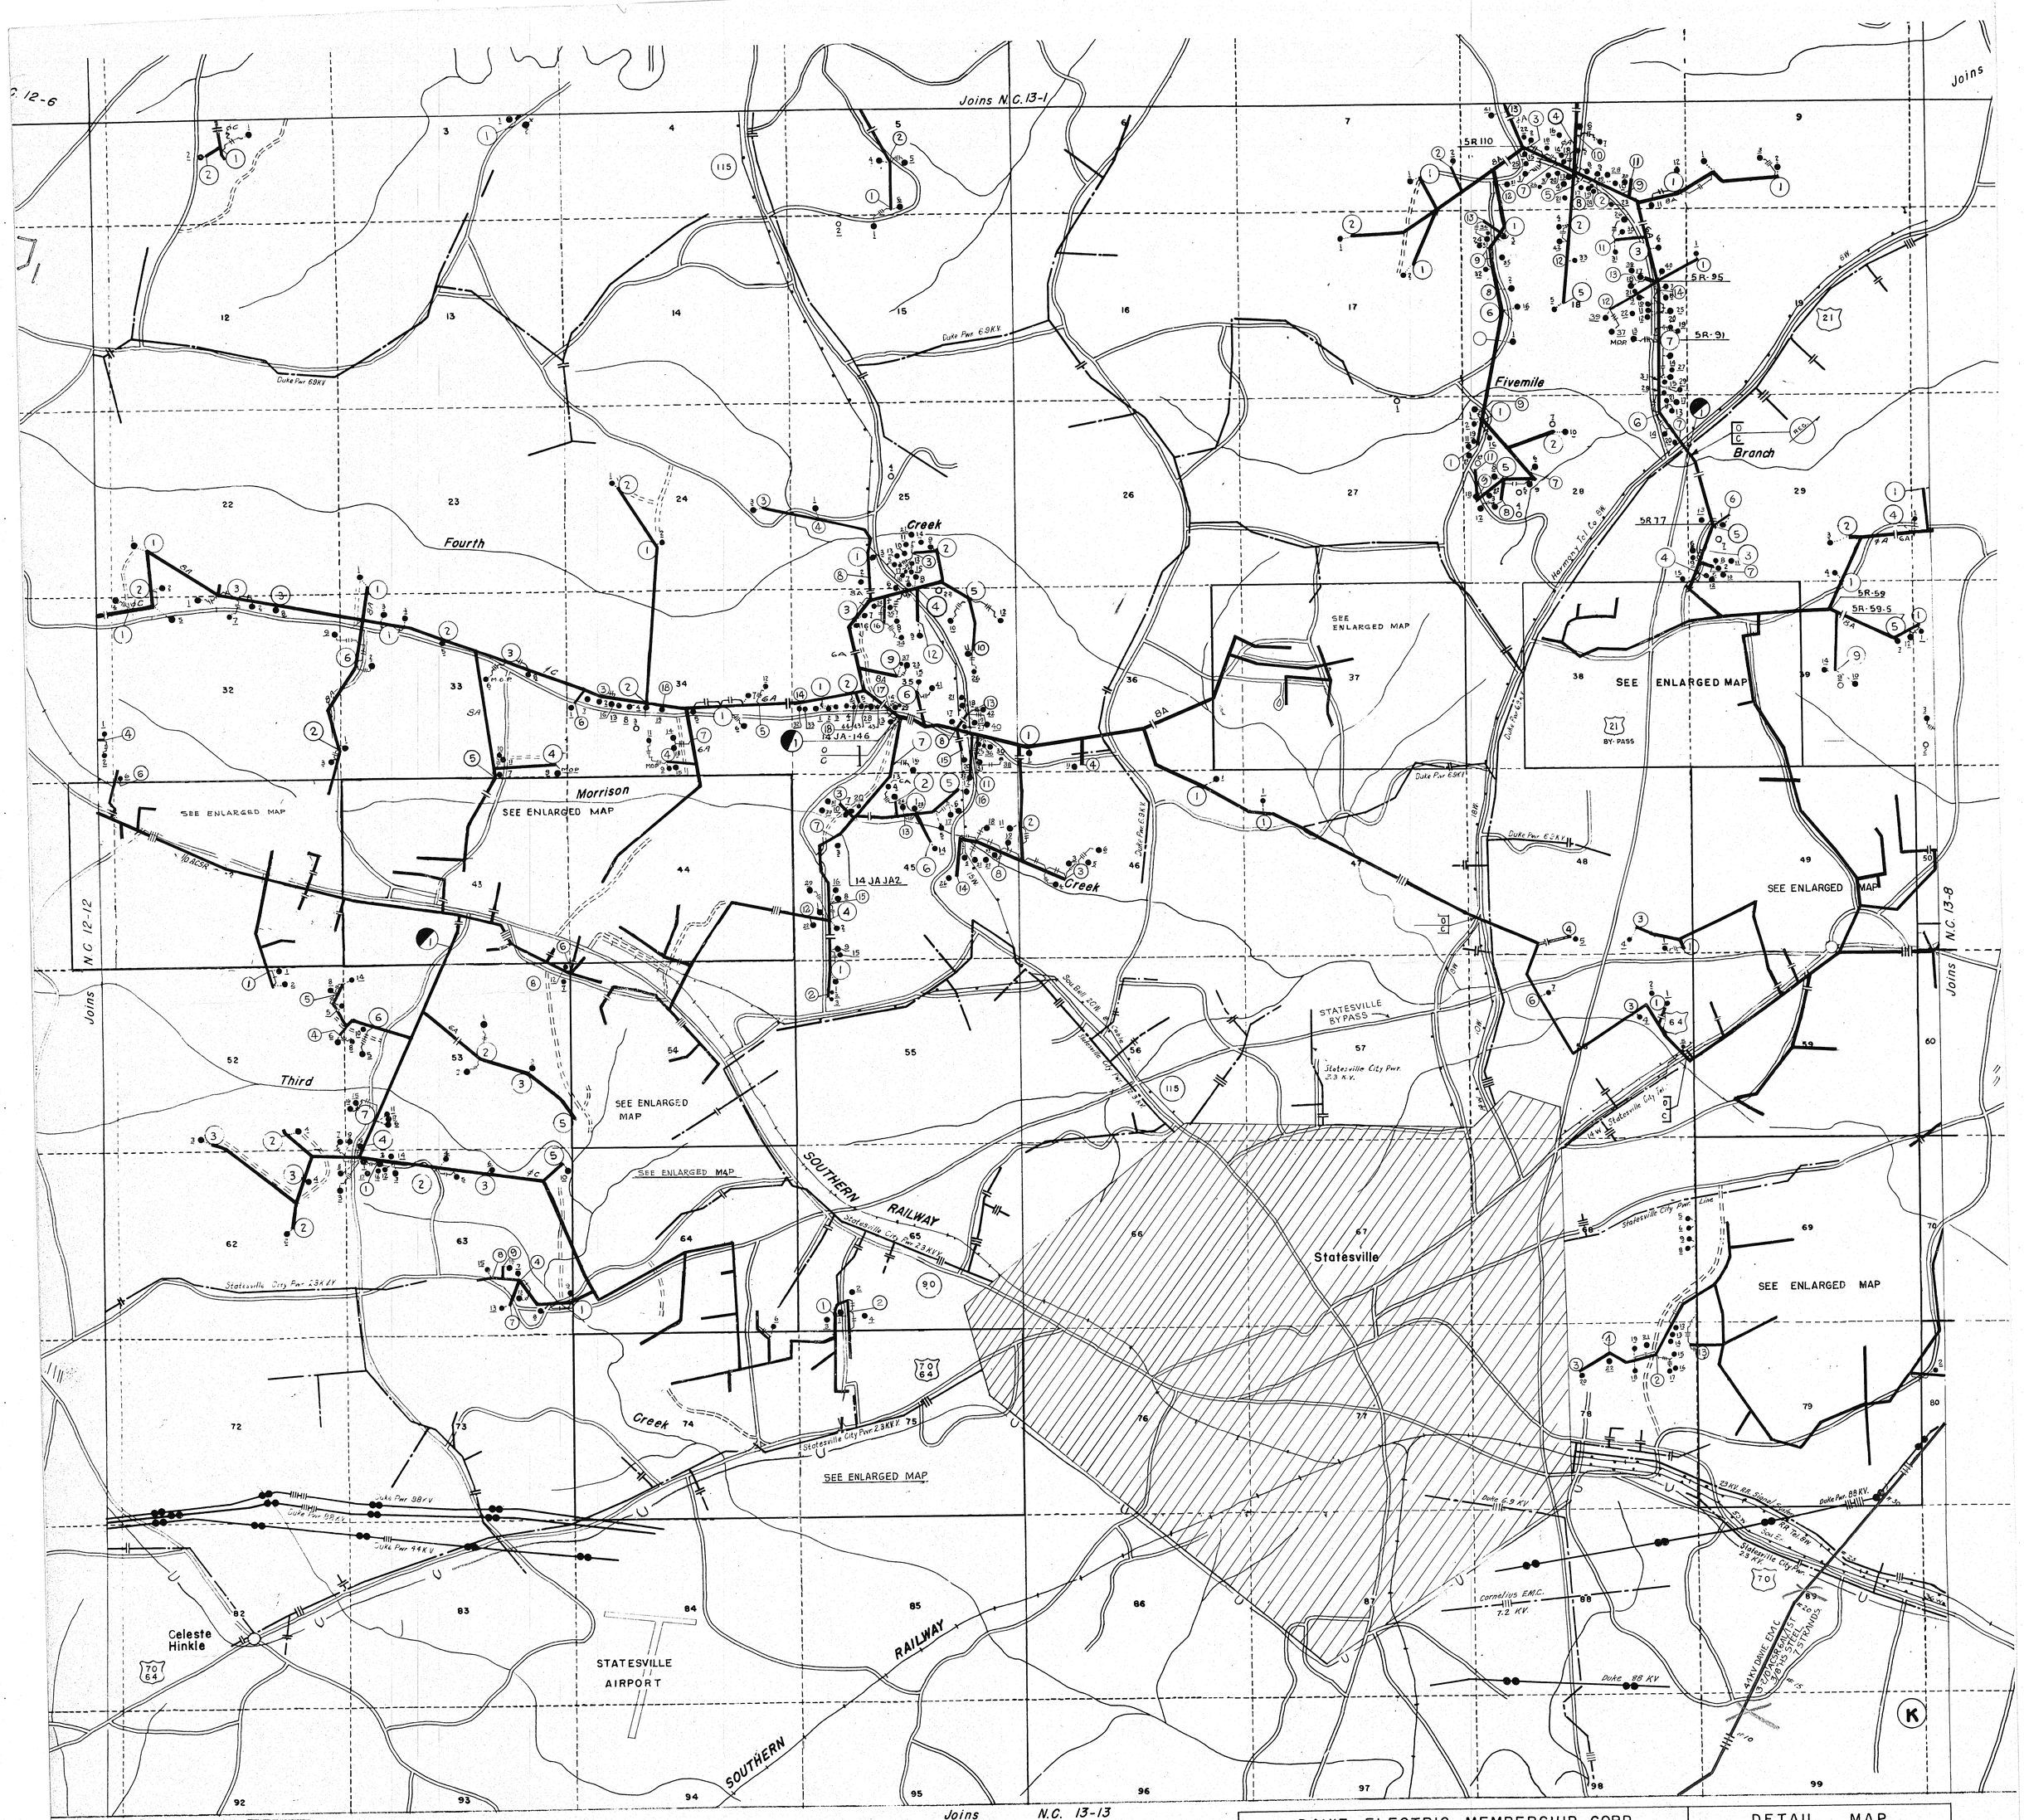

SCALE
1 INCH = 1500 FEET
1500 0 3000 6000 9000 Feet

11-15-64	F.A. TO 11-9-64	
5-22-62	F.A. TO 4-30-62	
2-2-60	F.A. TO 1-15-60	R.B.
11-14-58	F.A. TO 10-15-58	

DAVIE ELECTRIC MEMBERSHIP CORP.
MOCKSVILLE, N.C.
N.C. 37 DAVIE
B.O. VANNORT ENG'RS., INC. CHARLOTTE, N.C.

DETAIL MAP
RURAL ELECTRIFICATION ADMINISTRATION

STATE	KEY	DETAIL	TOWN
N.C.	13	7	K