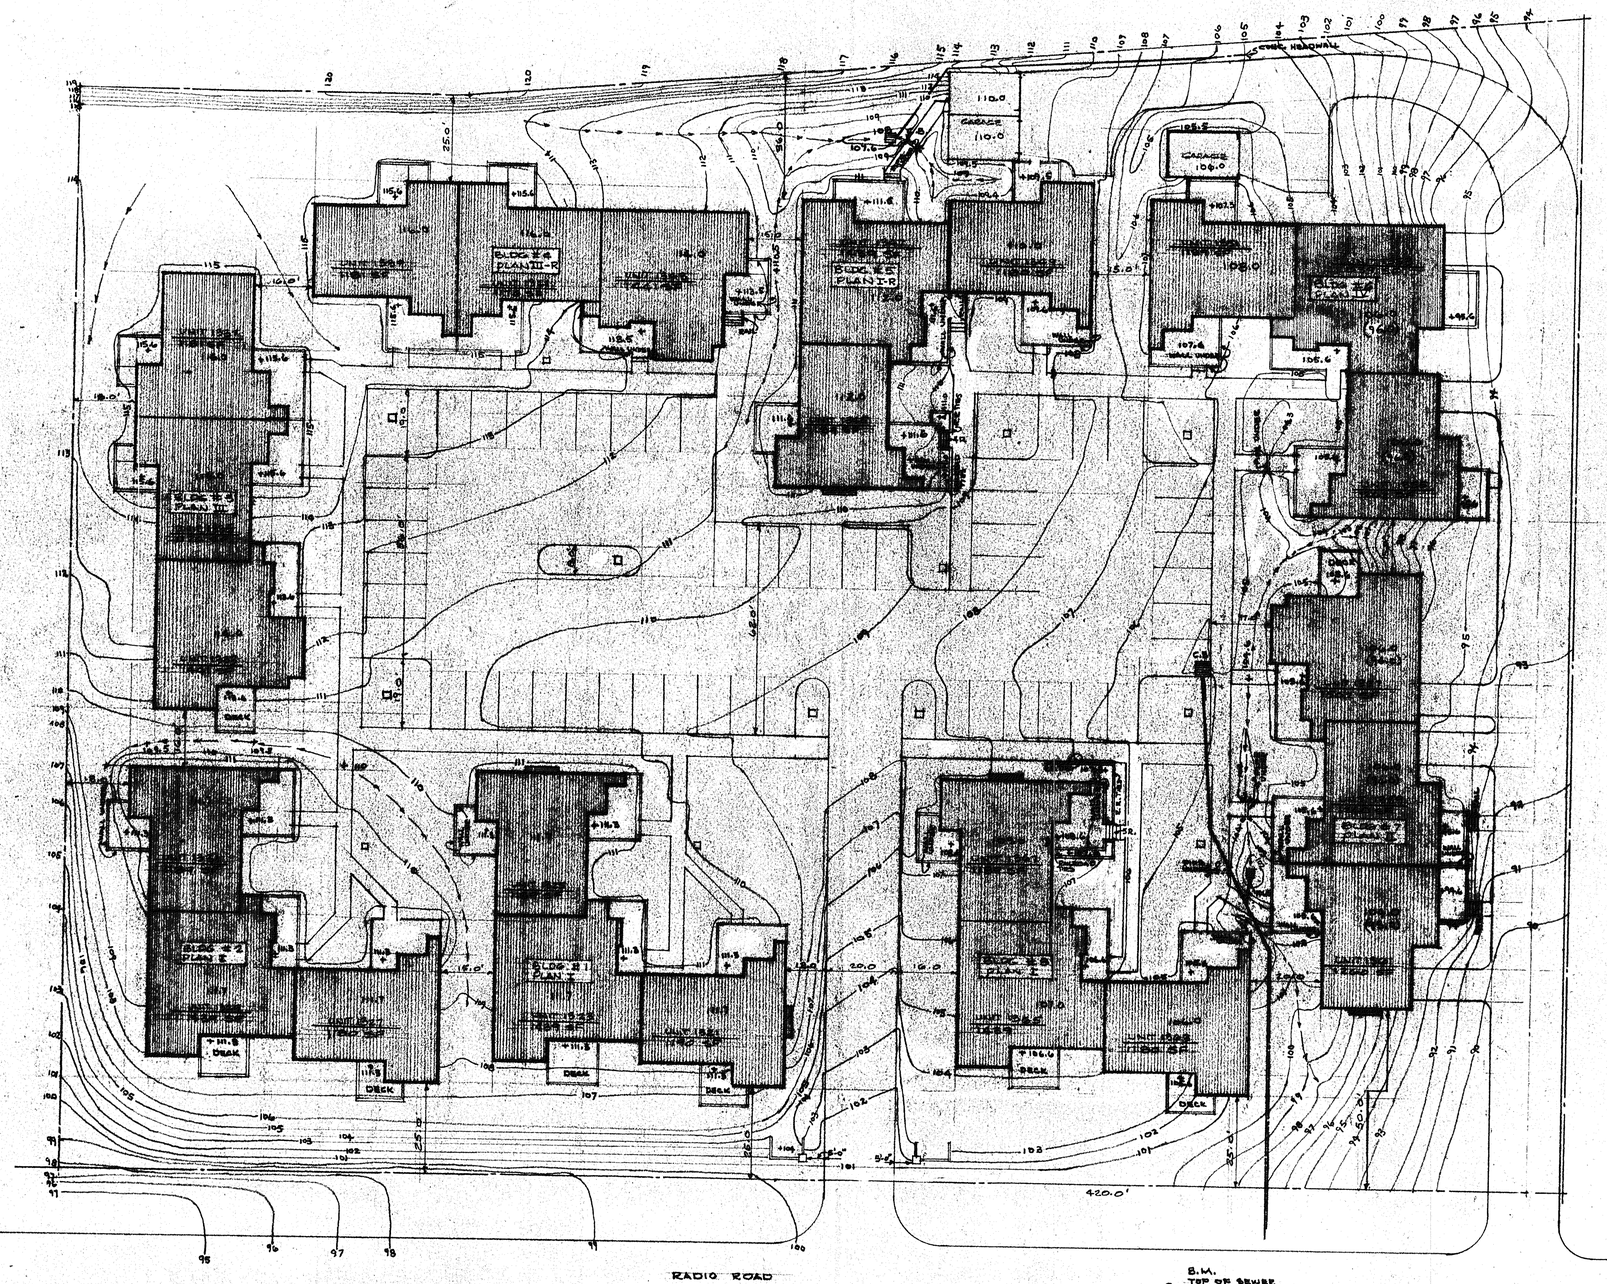

NOTE - "R" AFTER PLAN NUMBER INDICATES PLAN TO BE REVERSED

2.75 ACRES
8 - 3 BR
16 - 2 BR
24 UNITS
8.75 UNITS PER ACRE
50 PARKING SPACES

SITE PLAN 1"=20.0'

DESIGN ASSOCIATES INC. REGISTERED ARCHITECTURAL DESIGN CONSULTANTS CERT. NO. 20 NORTH CAROLINA STATESVILLE, N.C.

ANDREW L. PENDLETON REGISTERED ARCHITECT No. 4493 North Carolina

WILLIAM T. LEONARD REGISTERED ARCHITECT No. 1492 NORTH CAROLINA

GENE KRIDER REGISTERED ARCHITECT No. 4493 North Carolina

DESIGN ASSOCIATES INC.

PENDLETON, LEONARD & KRIDER
ARCHITECTS STATESVILLE, N. C 704 873-4421

THIS DRAWING IS AN INSTRUMENT OF SERVICE AND IS THE PROPERTY OF THE ARCHITECT UNAUTHORIZED USE IN WHOLE OR IN PART IS PROHIBITED AND WILL BE SUBJECT TO LEGAL ACTION

INDIAN RIDGE CLUSTER HOMES

SAM GAITHER, DEVELOPER
STATESVILLE, N. C.

DATE	JOB NUMBER	DRAWING BY	CHECKED BY
11-23-82		GK-WJL	

REVISIONS

3/15/83	Add CONTOURS, NOTES, FLOOR ELEV., ETC.
	CHG. BLDG. #6 PLAN
3/22/83	ADD ELEV. NOTES ON PATIOS, NOTE REMOVE CONTOURS BELOW BLDGS. ADD PARKING SPACES
3/25/83	ADD TWO ROAD PIE RETAINING WALLS AT BLDGS. 1 & 2
4/5/83	ADD PIPE HANDRAIL WALK AT BLDG. NO. 6
7-8-83	UNIT NUMBERS ADDED
7-18-83	UNIT AREAS ADDED

SHEET S-1 OF