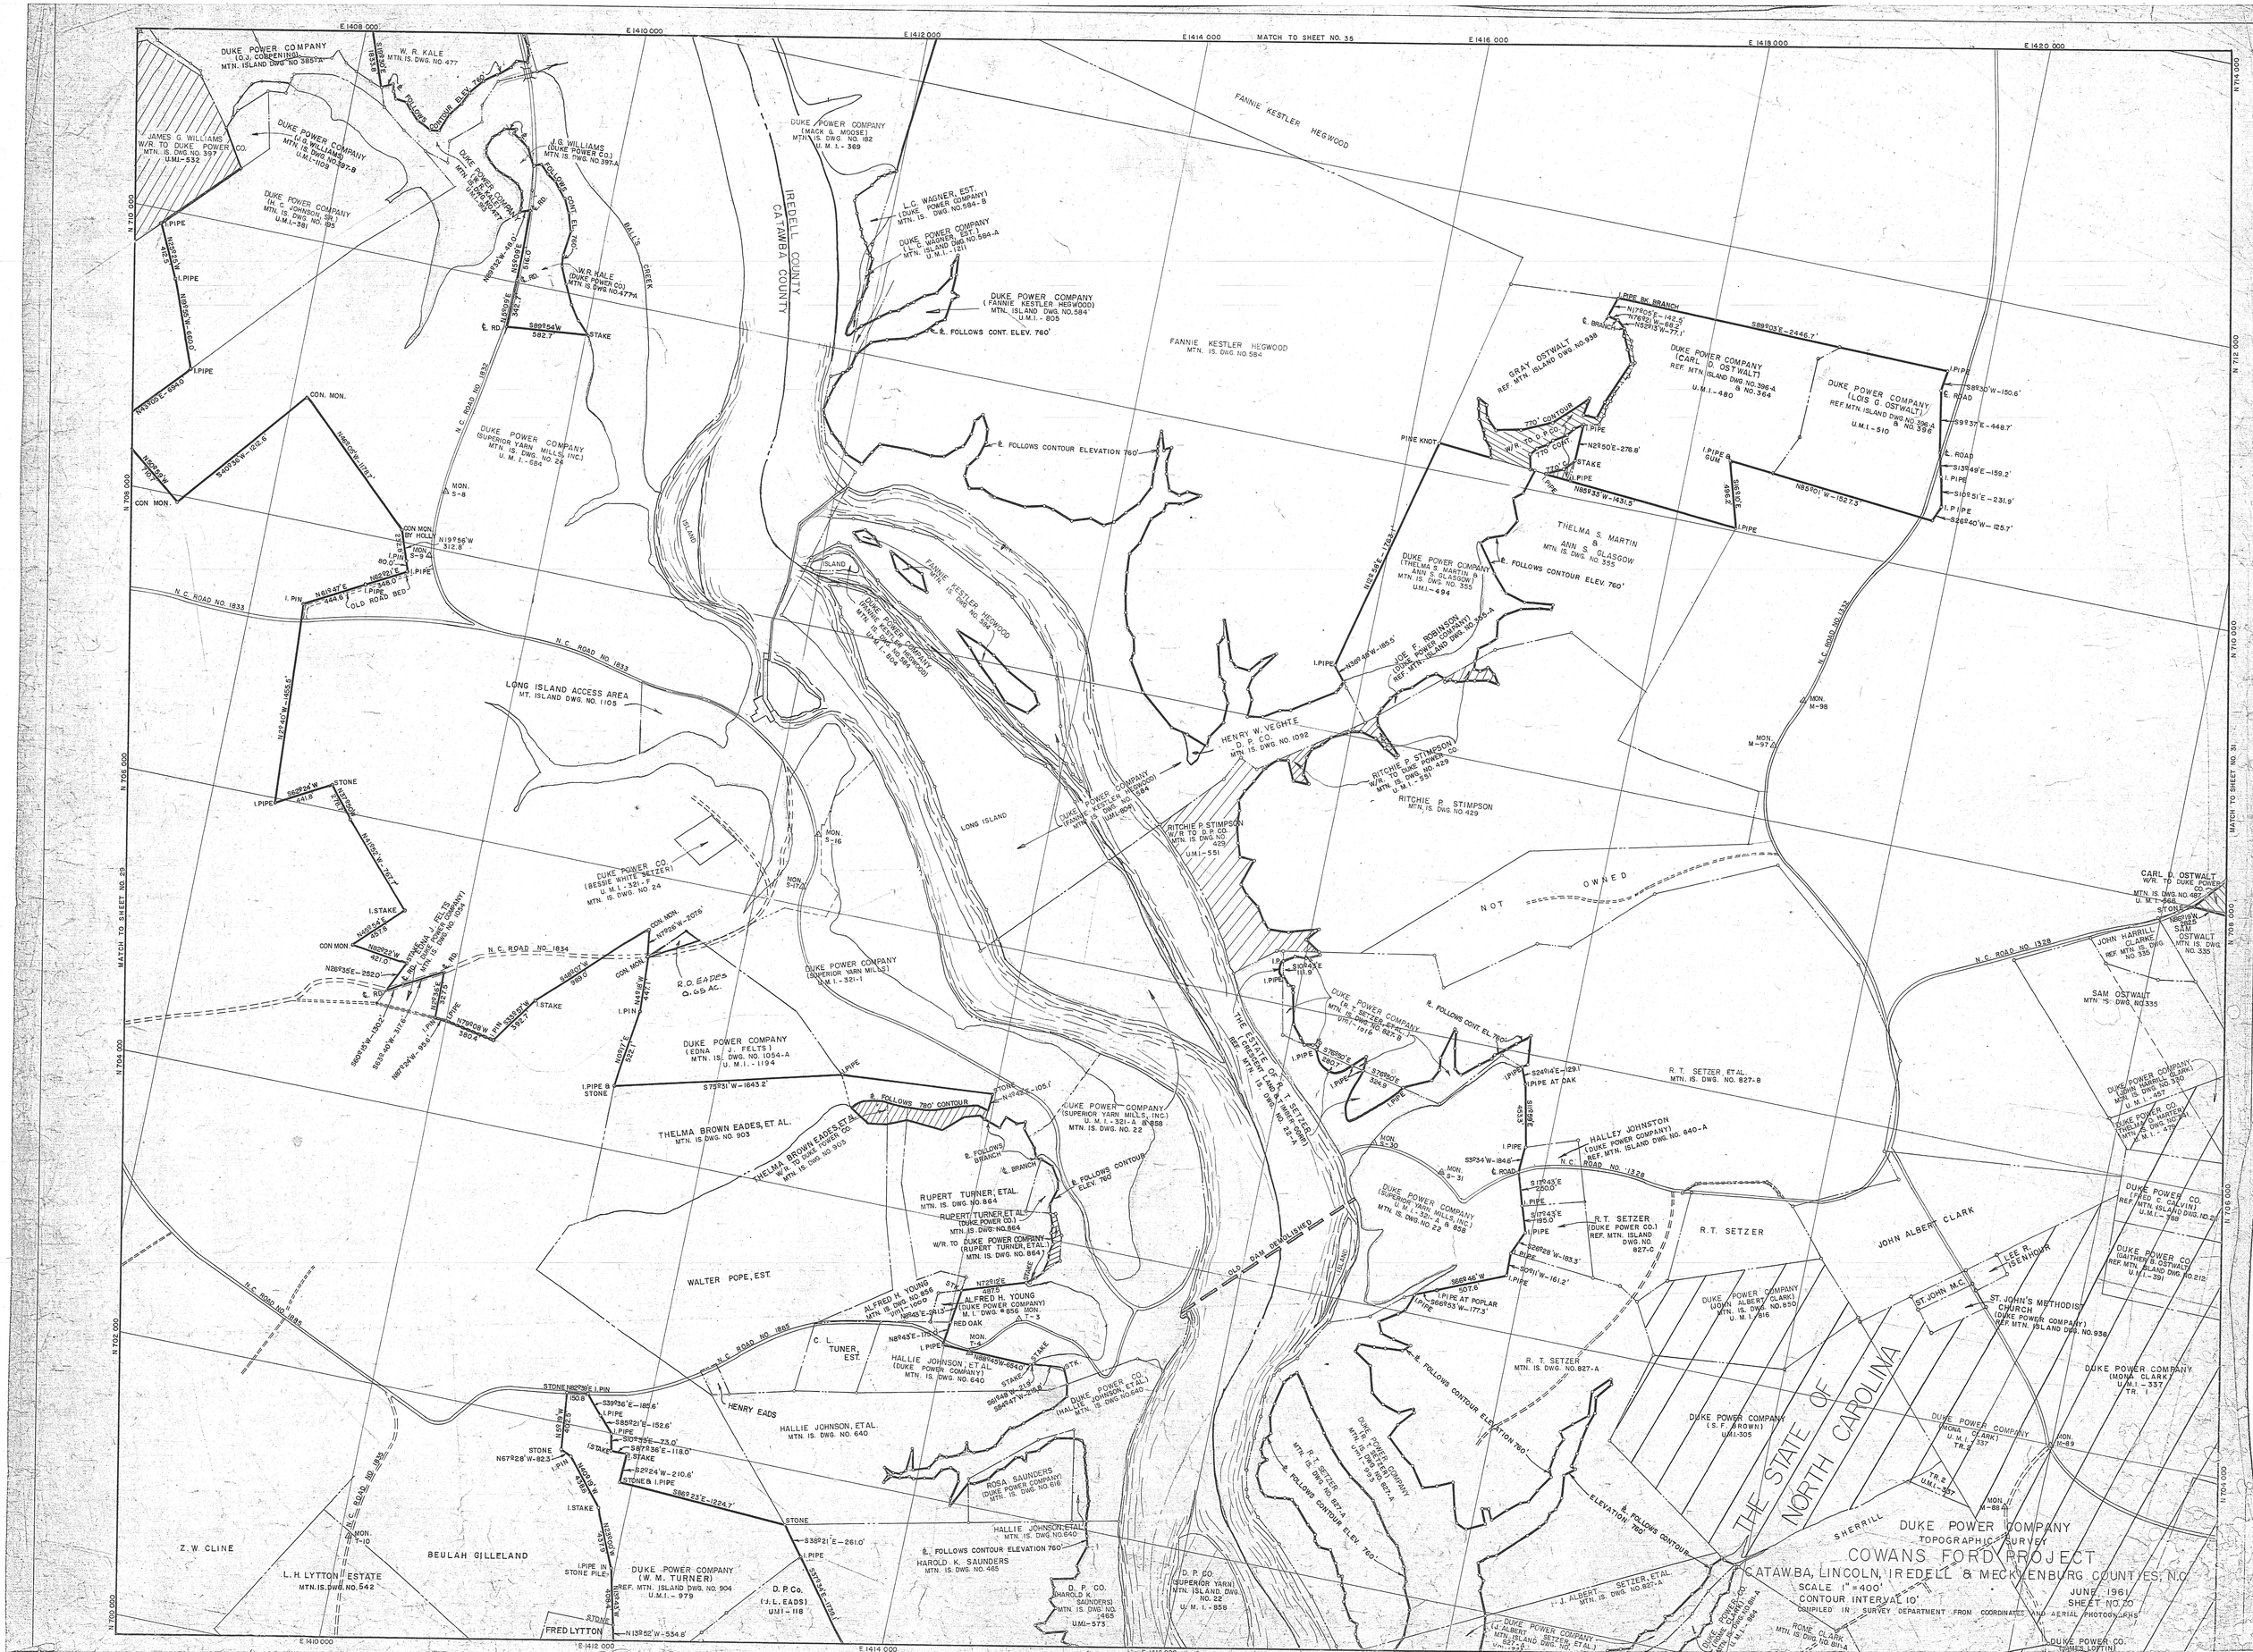
MATCH TO SHEET NO. 35
MATCH TO SHEET NO. 29
MATCH TO SHEET NO. 31
IREDELL COUNTY
CATAWBA COUNTY
THE STATE OF NORTH CAROLINA
DUKE POWER COMPANY
TOPOGRAPHIC SURVEY
COWANS FORD PROJECT
CATAWBA, LINCOLN, IREDELL & MECKLENBURG COUNTIES, N.C.
SCALE 1" = 400'
CONTOUR INTERVAL 10'
JUNE, 1961
SHEET NO. 20
COMPILED IN SURVEY DEPARTMENT FROM COORDINATES AND AERIAL PHOTOGRAPHS
DUKE POWER CO.
JAMES LOFTIN
LONG ISLAND ACCESS AREA
MT. ISLAND DWG. NO. 1105
LONG ISLAND
ISLAND
NOT OWNED
FANNIE KESTLER HEGWOOD
MTN. IS. DWG. NO. 584
THELMA S. MARTIN
ANN S. GLASGOW
MTN. IS. DWG. NO. 355
U.M.I.-494
R. T. SETZER
(DUKE POWER CO.)
REF. MTN. ISLAND
DWG. NO.
827-C
R. T. SETZER
MTN. IS. DWG. NO. 827-A
R. T. SETZER, ETAL.
MTN. IS. DWG. NO. 827-B
JOHN ALBERT CLARK
WALTER POPE, EST.
THELMA BROWN EADES, ET AL.
MTN. IS. DWG. NO. 903
RUPERT TURNER, ETAL.
MTN. IS. DWG. NO. 864
HALLIE JOHNSON, ET AL.
MTN. IS. DWG. NO. 640
HALLEY JOHNSTON
(DUKE POWER COMPANY)
REF. MTN. ISLAND DWG. NO. 640-A
HENRY EADS
HALLIE JOHNSON, ET AL.
MTN. IS. DWG. NO. 640
ROSA SAUNDERS
(DUKE POWER COMPANY)
MTN. IS. DWG. NO. 516
HAROLD K. SAUNDERS
MTN. IS. DWG. NO. 465
Z. W. CLINE
BEULAH GILLELAND
L. H. LYTTON ESTATE
MTN. IS. DWG. NO. 542
FRED LYTTON
DUKE POWER COMPANY
(W. M. TURNER)
REF. MTN. ISLAND DWG. NO. 904
U.M.I.-979
D. P. CO.
(J. L. EADS)
U.M.I.-118
D. P. CO.
(HAROLD K. SAUNDERS)
MTN. IS. DWG. NO. 465
U.M.I.-573
D. P. CO.
(SUPERIOR YARN)
MTN. ISLAND DWG. NO. 22
U.M.I.-858
DUKE POWER COMPANY
(SUPERIOR YARN MILLS, INC.)
MTN. IS. DWG. NO. 22
DUKE POWER COMPANY
(EDNA J. FELTS)
MTN. IS. DWG. NO. 1054-A
U.M.I.-1124
DUKE POWER COMPANY
(SUPERIOR YARN MILLS, INC.)
U.M.I.-321-1
DUKE POWER CO.
(BESSIE WHITE SETZER)
U.M.I.-321-F
MTN. IS. DWG. NO. 24
DUKE POWER COMPANY
(SUPERIOR YARN MILLS, INC.)
MTN. IS. DWG. NO. 26
U.M.I.-684
DUKE POWER COMPANY
(THELMA S. MARTIN & ANN S. GLASGOW)
MTN. IS. DWG. NO. 355
U.M.I.-494
JOE E. ROBINSON
(DUKE POWER COMPANY)
REF. MTN. ISLAND DWG. NO. 365-A
HENRY W. VEGHTE
D. P. CO.
MTN. IS. DWG. NO. 1092
RITCHIE P. STIMPSON
W/R TO D. P. CO.
MTN. IS. DWG. NO. 429
U.M.I.-551
RITCHIE P. STIMPSON
MTN. IS. DWG. NO. 429
DUKE POWER COMPANY
(FANNIE KESTLER HEGWOOD)
MTN. IS. DWG. NO. 584
U.M.I.-805
DUKE POWER COMPANY
(MACK G. MOOSE)
MTN. IS. DWG. NO. 182
U.M.I.-369
L. C. WAGNER, EST.
(DUKE POWER COMPANY)
MTN. IS. DWG. NO. 584-B
DUKE POWER COMPANY
(L. C. WAGNER, EST.)
MTN. ISLAND DWG. NO. 584-A
U.M.I.-1211
DUKE POWER COMPANY
(FANNIE KESTLER HEGWOOD)
MTN. IS. DWG. NO. 584
U.M.I.-805
DUKE POWER COMPANY
(JAMES G. WILLIAMS)
MTN. IS. DWG. NO. 397
U.M.I.-532
DUKE POWER COMPANY
(J. G. WILLIAMS)
MTN. IS. DWG. NO. 397-B
U.M.I.-1105
DUKE POWER COMPANY
(H. C. JOHNSON, SR.)
MTN. IS. DWG. NO. 395
U.M.I.-381
DUKE POWER COMPANY
(W. R. KALE)
MTN. IS. DWG. NO. 477
DUKE POWER COMPANY
(O. J. COPPENING)
MTN. IS. DWG. NO. 385-A
J. G. WILLIAMS
(DUKE POWER CO.)
MTN. IS. DWG. NO. 397-A
W. R. KALE
(DUKE POWER CO.)
MTN. IS. DWG. NO. 477-A
CARL D. OSTWALT
W/R TO DUKE POWER CO.
MTN. IS. DWG. NO. 487
U.M.I.-966
SAM OSTWALT
MTN. IS. DWG. NO. 335
JOHN HARRILL CLARKE
REF. MTN. IS. DWG. NO. 335
SAM OSTWALT
MTN. IS. DWG. NO. 335
DUKE POWER COMPANY
(JOHN HARRILL CLARK)
MTN. IS. DWG. NO. 320
U.M.I.-457
DUKE POWER CO.
(THELMA C. CALVIN)
MTN. IS. DWG. NO. 21
U.M.I.-470
DUKE POWER CO.
(FRED C. CALVIN)
REF. MTN. ISLAND DWG. NO. 21
U.M.I.-398
DUKE POWER CO.
(GAITHER B. OSTWALT)
REF. MTN. ISLAND DWG. NO. 212
U.M.I.-391
DUKE POWER COMPANY
(MONA CLARK)
U.M.I.-337
TR. 1
DUKE POWER COMPANY
(MONA CLARK)
U.M.I.-337
TR. 2
DUKE POWER COMPANY
(JOHN ALBERT CLARK)
MTN. IS. DWG. NO. 850
U.M.I.-816
DUKE POWER COMPANY
(S. F. BROWN)
U.M.I.-305
ST. JOHN M.C.
ST. JOHN'S METHODIST CHURCH
(DUKE POWER COMPANY)
REF. MTN. ISLAND DWG. NO. 936
LEE R. ARENHOUR
SHERRILL
RONE CLARK
MTN. IS. DWG. NO. 811-A
DUKE POWER COMPANY
(J. ALBERT SETZER, ETAL.)
MTN. ISLAND DWG. NO. 827-A
DUKE POWER COMPANY
(J. ALBERT SETZER, ETAL.)
MTN. ISLAND DWG. NO. 827-B
DUKE POWER COMPANY
(R. T. SETZER, ETAL.)
MTN. IS. DWG. NO. 827-B
U.M.I.-1019
DUKE POWER COMPANY
(R. T. SETZER, ETAL.)
MTN. IS. DWG. NO. 827-A
U.M.I.-1019
DUKE POWER COMPANY
(R. T. SETZER, ETAL.)
MTN. IS. DWG. NO. 827-A
U.M.I.-1019
DUKE POWER COMPANY
(SUPERIOR YARN MILLS, INC.)
U.M.I.-321-A & 858
MTN. IS. DWG. NO. 22
DUKE POWER COMPANY
(SUPERIOR YARN MILLS, INC.)
U.M.I.-321-A & 858
MTN. IS. DWG. NO. 22
DUKE POWER COMPANY
(HALLIE JOHNSON, ET AL.)
MTN. IS. DWG. NO. 640
ALFRED H. YOUNG
MTN. IS. DWG. NO. 856
ALFRED H. YOUNG
(DUKE POWER COMPANY)
M. I. DWG. 856
C. L. TUNER, EST.
DUKE POWER COMPANY
(THELMA BROWN EADES, ET AL.)
W/R TO DUKE POWER CO.
MTN. IS. DWG. NO. 903
DUKE POWER COMPANY
(RUPERT TURNER, ETAL.)
MTN. IS. DWG. NO. 864
W/R TO DUKE POWER COMPANY
(RUPERT TURNER, ETAL.)
MTN. IS. DWG. NO. 864
DUKE POWER COMPANY
(R. Q. EADES)
Q. 65 AC.
DUKE POWER COMPANY
(SUPERIOR YARN MILLS, INC.)
U.M.I.-321-A & 858
MTN. IS. DWG. NO. 22
THE ESTATE OF R. T. SETZER
REF. MTN. IS. DWG. NO. 827-A
OLD DAM DEVOLIANS
N.C. ROAD NO. 1833
N.C. ROAD NO. 1834
N.C. ROAD NO. 1885
N.C. ROAD NO. 1328
N.C. ROAD NO. 1332
N.C. ROAD NO. 1332
COLD ROAD BED
BALLS CREEK
PINE KNOT
FOLLOWS CONTOUR ELEV. 760'
FOLLOWS CONT. EL. 760'
FOLLOWS CONTOUR ELEVATION 760'
FOLLOWS CONTOUR ELEV. 760'
FOLLOWS CONTOUR ELEVATION 760'
FOLLOWS CONTOUR ELEV. 760'
FOLLOWS 760' CONTOUR
FOLLOWS BRANCH
FOLLOWS CONTOUR ELEV. 760'
FOLLOWS CONTOUR ELEVATION 760'
FOLLOWS CONTOUR ELEVATION 760'
FOLLOWS CONTOUR ELEVATION 760'
FOLLOWS CONTOUR ELEV. 760'
770' CONTOUR
770' CONT.
STAKE
STONE
CON. MON.
MON.
I. PIPE
I. PIPE & STONE
I. PIPE & GUM
I. PIPE AT OAK
I. PIPE AT POPLAR
I. PIPE IN STONE PILE
I. STAKE
STONE & I. PIPE
DOE BK. BRANCH
N17°04'E-142.5'
N76°52'W-88.2'
N52°13'W-77.1'
S89°03'E-2446.7'
S89°50'W-150.6'
S89°37'E-448.7'
S13°49'E-159.2'
S10°51'E-231.9'
S26°40'W-125.7'
N85°01'W-152.7'
N85°33'W-1431.5'
N2°50'E-276.8'
N19°56'W
312.5'
N19°18'W-185.5'
N12°56'E-176.3'
N13°47'E
444.6'
N24°40'W-1455.5'
N24°55'W-767.7'
N28°23'W-1267.7'
N40°05'W-1267'
S40°30'W-816.8'
N43°05'E-698.0'
N85°25'W
N85°26'W-660.0'
N85°26'W
N85°27'E
348.0'
S82°24'W
582.7'
N89°32'W-48.0'
N50°06'E
616.0'
N40°09'E
342.7'
S89°24'W
582.7'
S82°24'W
S76°31'W-1643.2'
S76°28'E
S76°28'E
324.9'
S24°14'E-129.1'
S18°38'E
S33°34'W-184.6'
S17°43'E
250.0'
S17°43'E
195.0'
S26°28'W-183.3'
S09°11'W-161.2'
S68°46'W
207.6'
S68°53'W-177.3'
S10°43'E
111.9'
S76°50'E
S76°50'E
S76°50'E