STATE OF NORTH CAROLINA
IREDELL COUNTY

This is to certify that this Plat was made from the notes of an actual Survey on the ground by me and is correct to the best of my knowledge and belief.

Witness my hand and Seal this 11th day of September 1972.

E. B. Stafford Reg. Engineer No. 1713

NORTH CAROLINA
IREDELL COUNTY
I, Nancy L. Mitchell A NOTARY PUBLIC OF THE ABOVE MENTIONED COUNTY AND STATE DO HEREBY CERTIFY THAT E. B. STAFFORD A REG. ENGINEER OF N.C. PERSONALLY APPEARED BEFORE ME THIS DAY AND ACKNOWLEDGED THE DUE EXECUTION OF THIS INSTRUMENT. SWORN TO AND SUBSCRIBED BEFORE ME THIS THE 4th DAY OF October 1972
MY COMMISSION EXPIRES March 8th 1974
Nancy L. Mitchell
NOTARY PUBLIC

NORTH CAROLINA
IREDELL COUNTY
THE FOREGOING CERTIFICATE (S) OF Nancy L. Mitchell A NOTARY PUBLIC OF IREDELL COUNTY ARE CERTIFIED TO BE CORRECT. THIS INSTRUMENT WAS PRESENTED FOR REGISTRATION IN THE OFFICE OF THE REGISTER OF DEEDS OF IREDELL COUNTY AND DULY RECORDED ON THE 5 DAY OF October 1972 AT 9:00 O'CLOCK A.M. IN PLAT BOOK 11 PAGE 53
REGISTER OF DEEDS

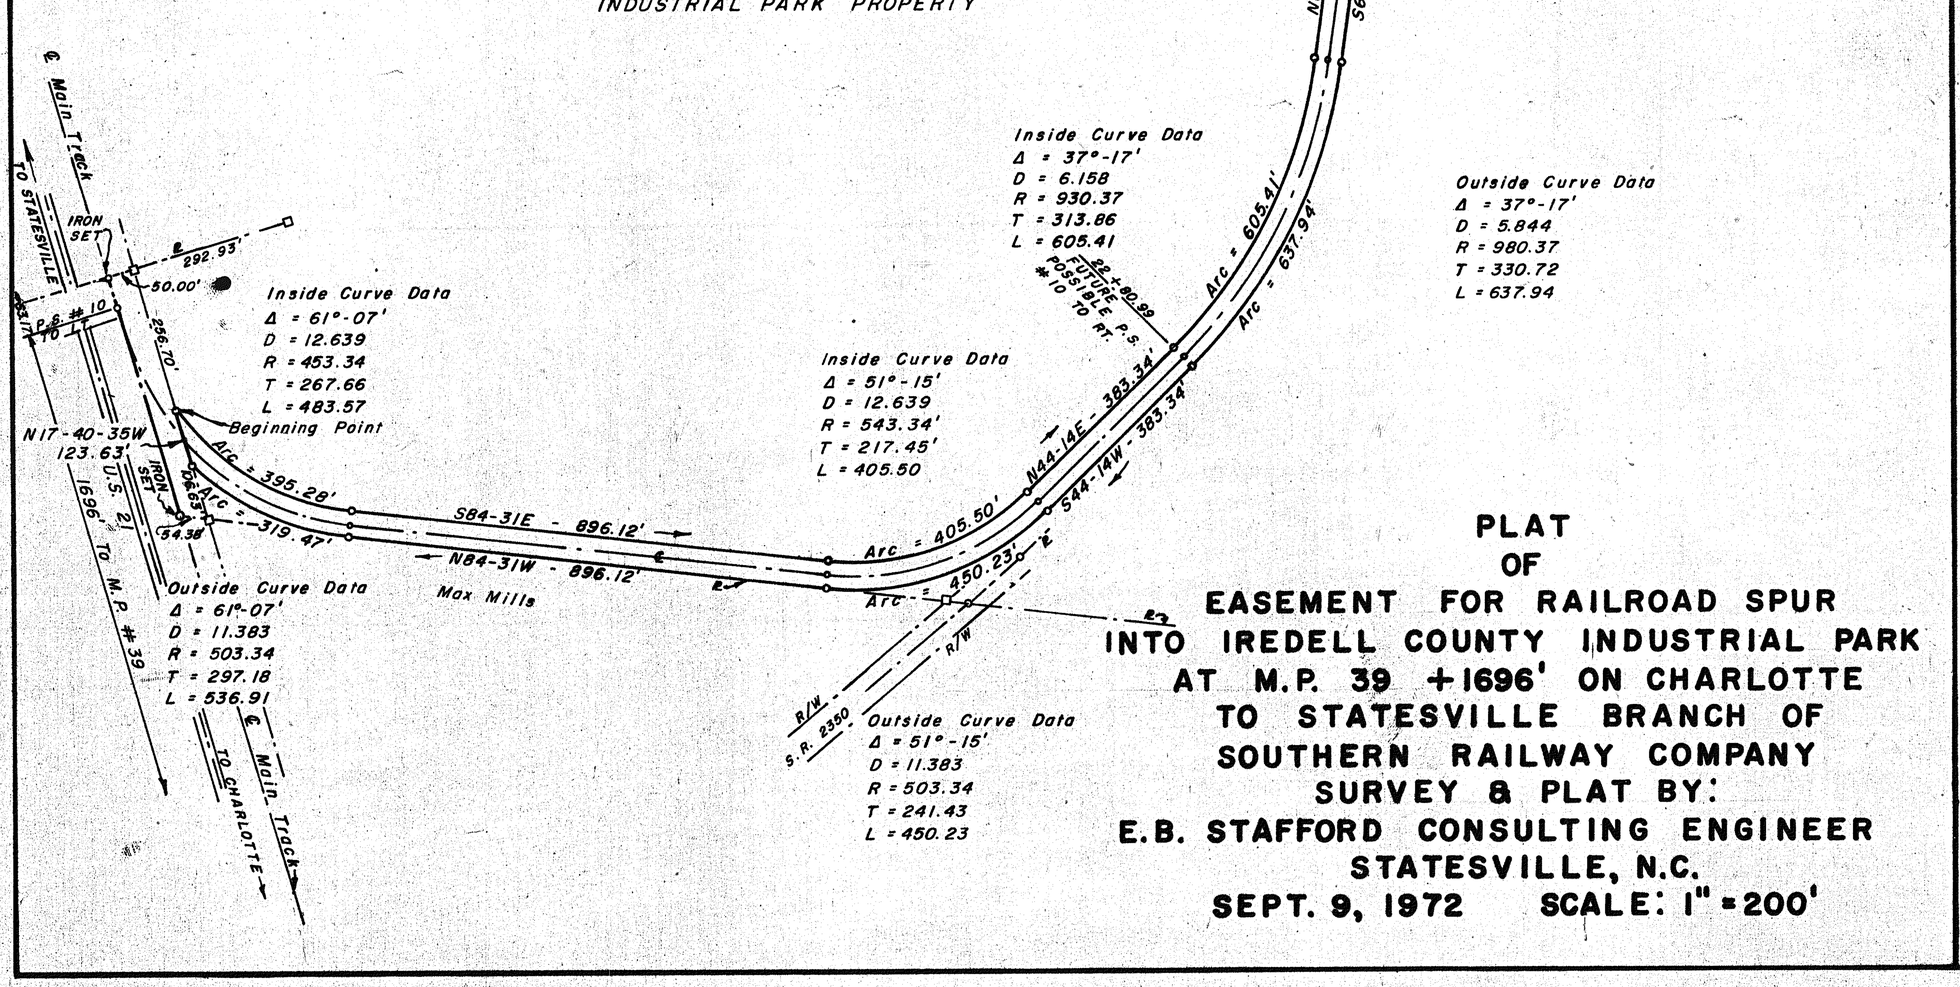

PLAT
OF
EASEMENT FOR RAILROAD SPUR
INTO IREDELL COUNTY INDUSTRIAL PARK
AT M.P. 39 +1696' ON CHARLOTTE
TO STATESVILLE BRANCH OF
SOUTHERN RAILWAY COMPANY
SURVEY & PLAT BY:
E.B. STAFFORD CONSULTING ENGINEER
STATESVILLE, N.C.
SEPT. 9, 1972 SCALE: 1" = 200'