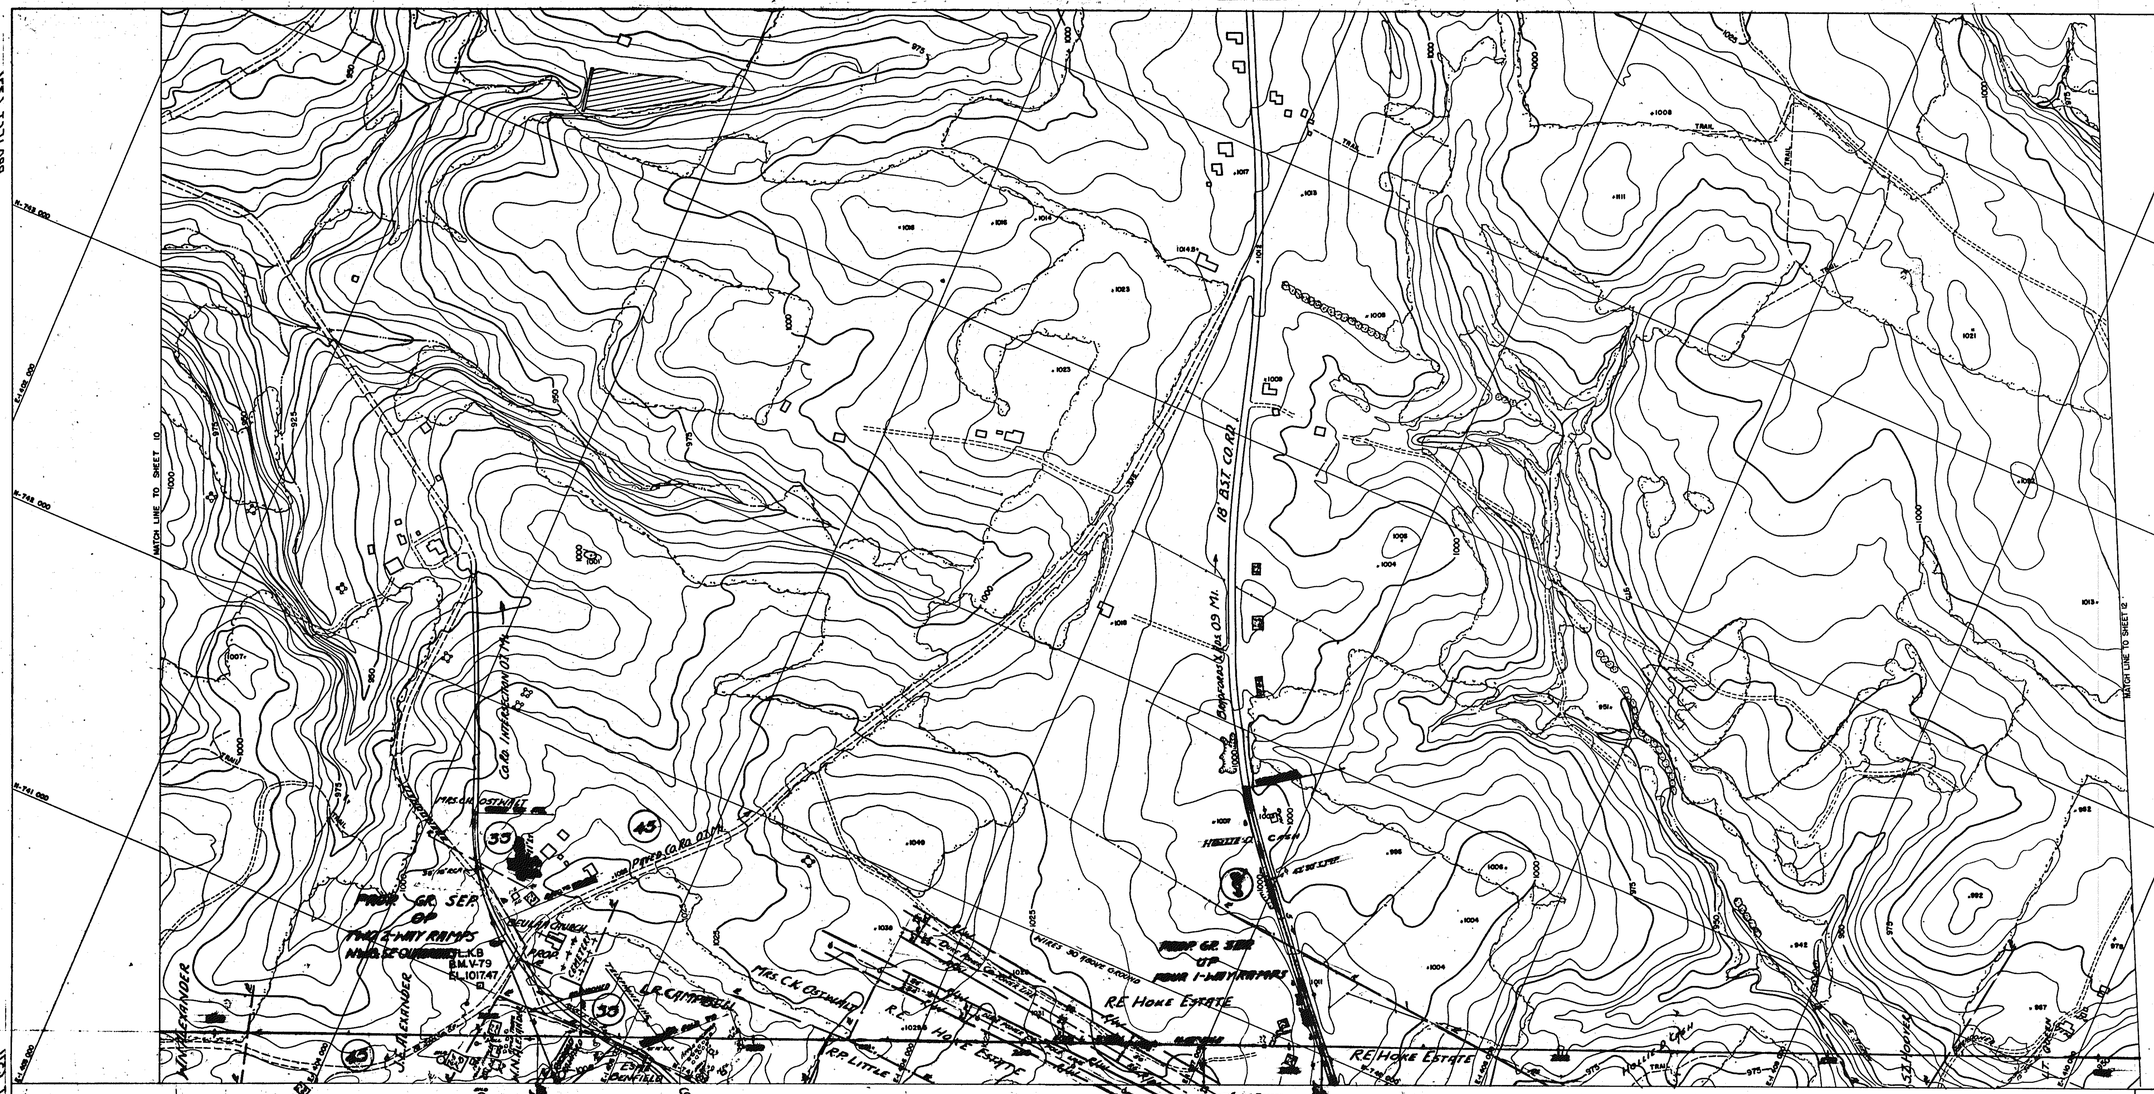
MATCH LINE TO SHEET 10
MATCH LINE TO SHEET 12
18 B.S.T. CO. RD.
Bapteman Ck. 0.3 Mi.
Pres. Ch. Ostwald
Co. Rd. Intersection 0.7 Mi.
Pres. Ch. Ostwald
Pres. Ch. Ostwald
Co. Rd. Intersection 0.7 Mi.
R.E. Hoke Estate
R.E. Hoke Estate
R.E. Hoke Estate
R.P. Little
J.R. Campbell
Wires 30' from ground
Trail
Trail
Trail