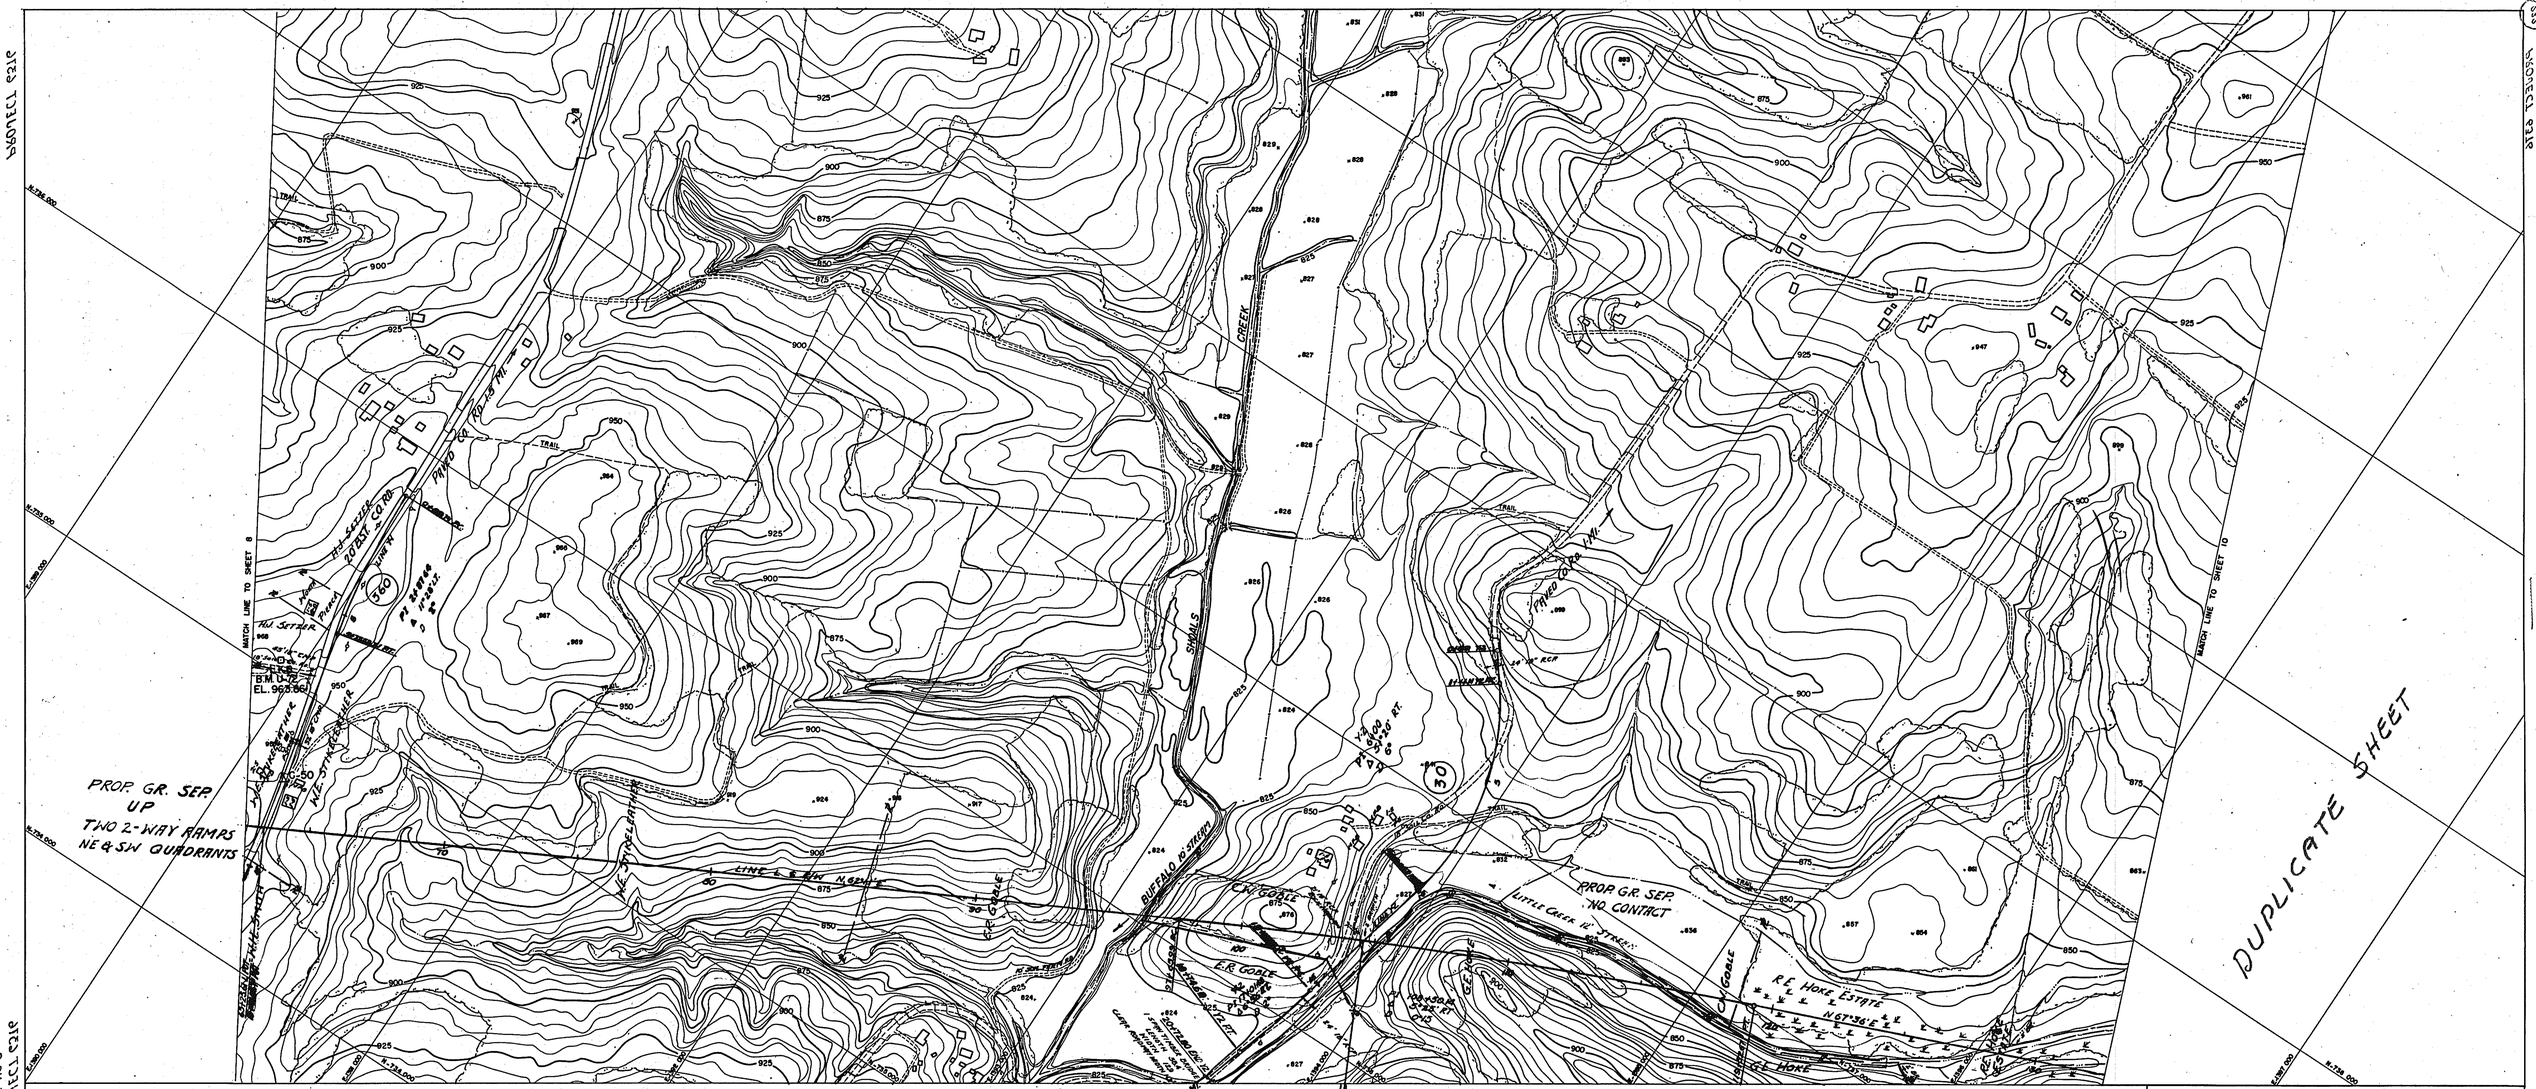
PROJECT 6376
SHEET NO 9
MATCH LINE TO SHEET 8
MATCH LINE TO SHEET 10
PROP. GR. SEP.
UP
TWO 2-WAY RAMPS
NE & SW QUADRANTS
PROP. GR. SEP.
NO CONTACT
DUPLICATE SHEET
BUFFALO SHOALS CREEK
LITTLE GREEN CR. STREAM
PAVED CO. RD.
TRAIL
HIS SETTLER
BM U-72
EL. 963.86
E.R. GOBLE
R.E. HOKE ESTATE
NETTLE
G.E. HOKE
LINE L & N RR
SOUTHBOUND
NORTHBOUND
SOIL CO. RD. 0.3 MI.
INTERSTATE 1 PROJ.
HILDEBRAN TO ENOT
SCALE 1" = 200'
CONTOUR INTERVAL 5'
200 0 200 400 600 800 1000 FEET
SHEET INDEX
7 8 9 10 11
9A 10A 11A
PROJ. 6376
AERIAL TOPOGRAPHIC MAP
OF ROUTE AREA BETWEEN
OLD FORT AND HILDEBRAN AND BETWEEN CONOVER AND STATESVILLE
CONOVER AND STATESVILLE
STATE OF NORTH CAROLINA
STATE HIGHWAY AND PUBLIC WORKS COMMISSION
RALEIGH, NORTH CAROLINA
PROJECT NO. 6376
LOCKWOOD, KESSLER & BARTLETT, INC.
ENGINEERS SURVEYORS
GREAT NECK NEW YORK
BY
FIELD ENGR. A.S.
COMPILATION R.V.
DRAWN BY J.N.
CHECKED BY J.K.
DATE Nov. 61
DRAWING NO
9 OF 23