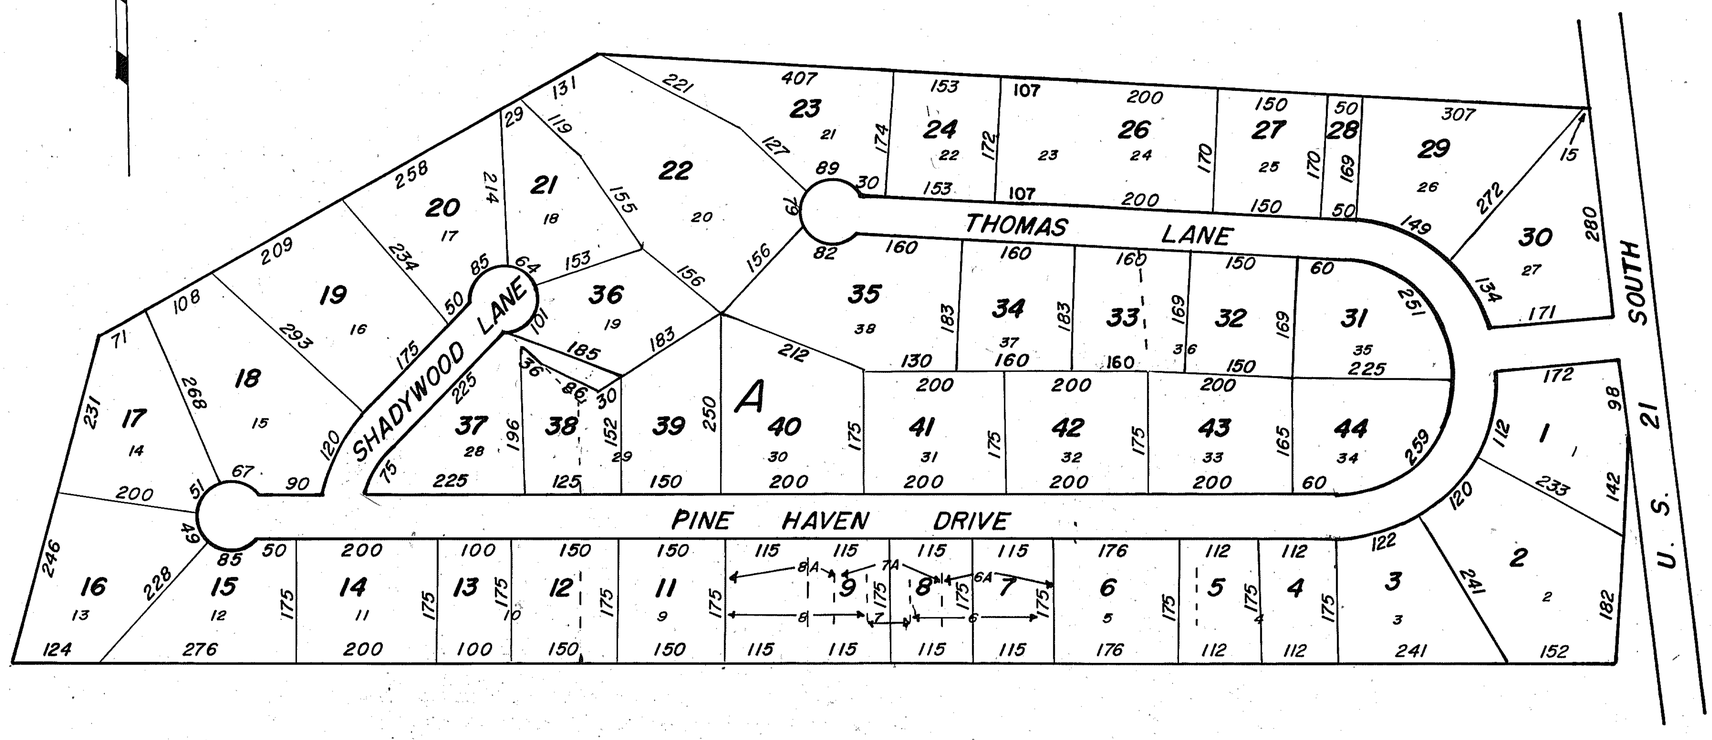

MARGROLL PROPERTY MRS. C. N. ACRES OF YOUNT

PLAT BOOK 6 PAGE 46 JULY 15, 1959
LOTS 6 7 & 8 REVISED
PLAT BOOK 12 PAGE 33 FEB. 7, 1974

NOTE
ALL OF BLOCK D ON OLD MAP 6 B - 2 AND
ALL OF BLOCK B ON OLD MAP 6 B - 3
LMS

NOTE
LOTS 6A 7A & 8A REVISED DEC. 6, 1976
IN DEED BOOK 597 PAGE 610
6A 7A & 8A WERE RECORDED IN PLAT BOOK 12 PG. 33

SCALE 1" = 200'	STATESVILLE OUTSIDE	MAP NO 6 B - 3